
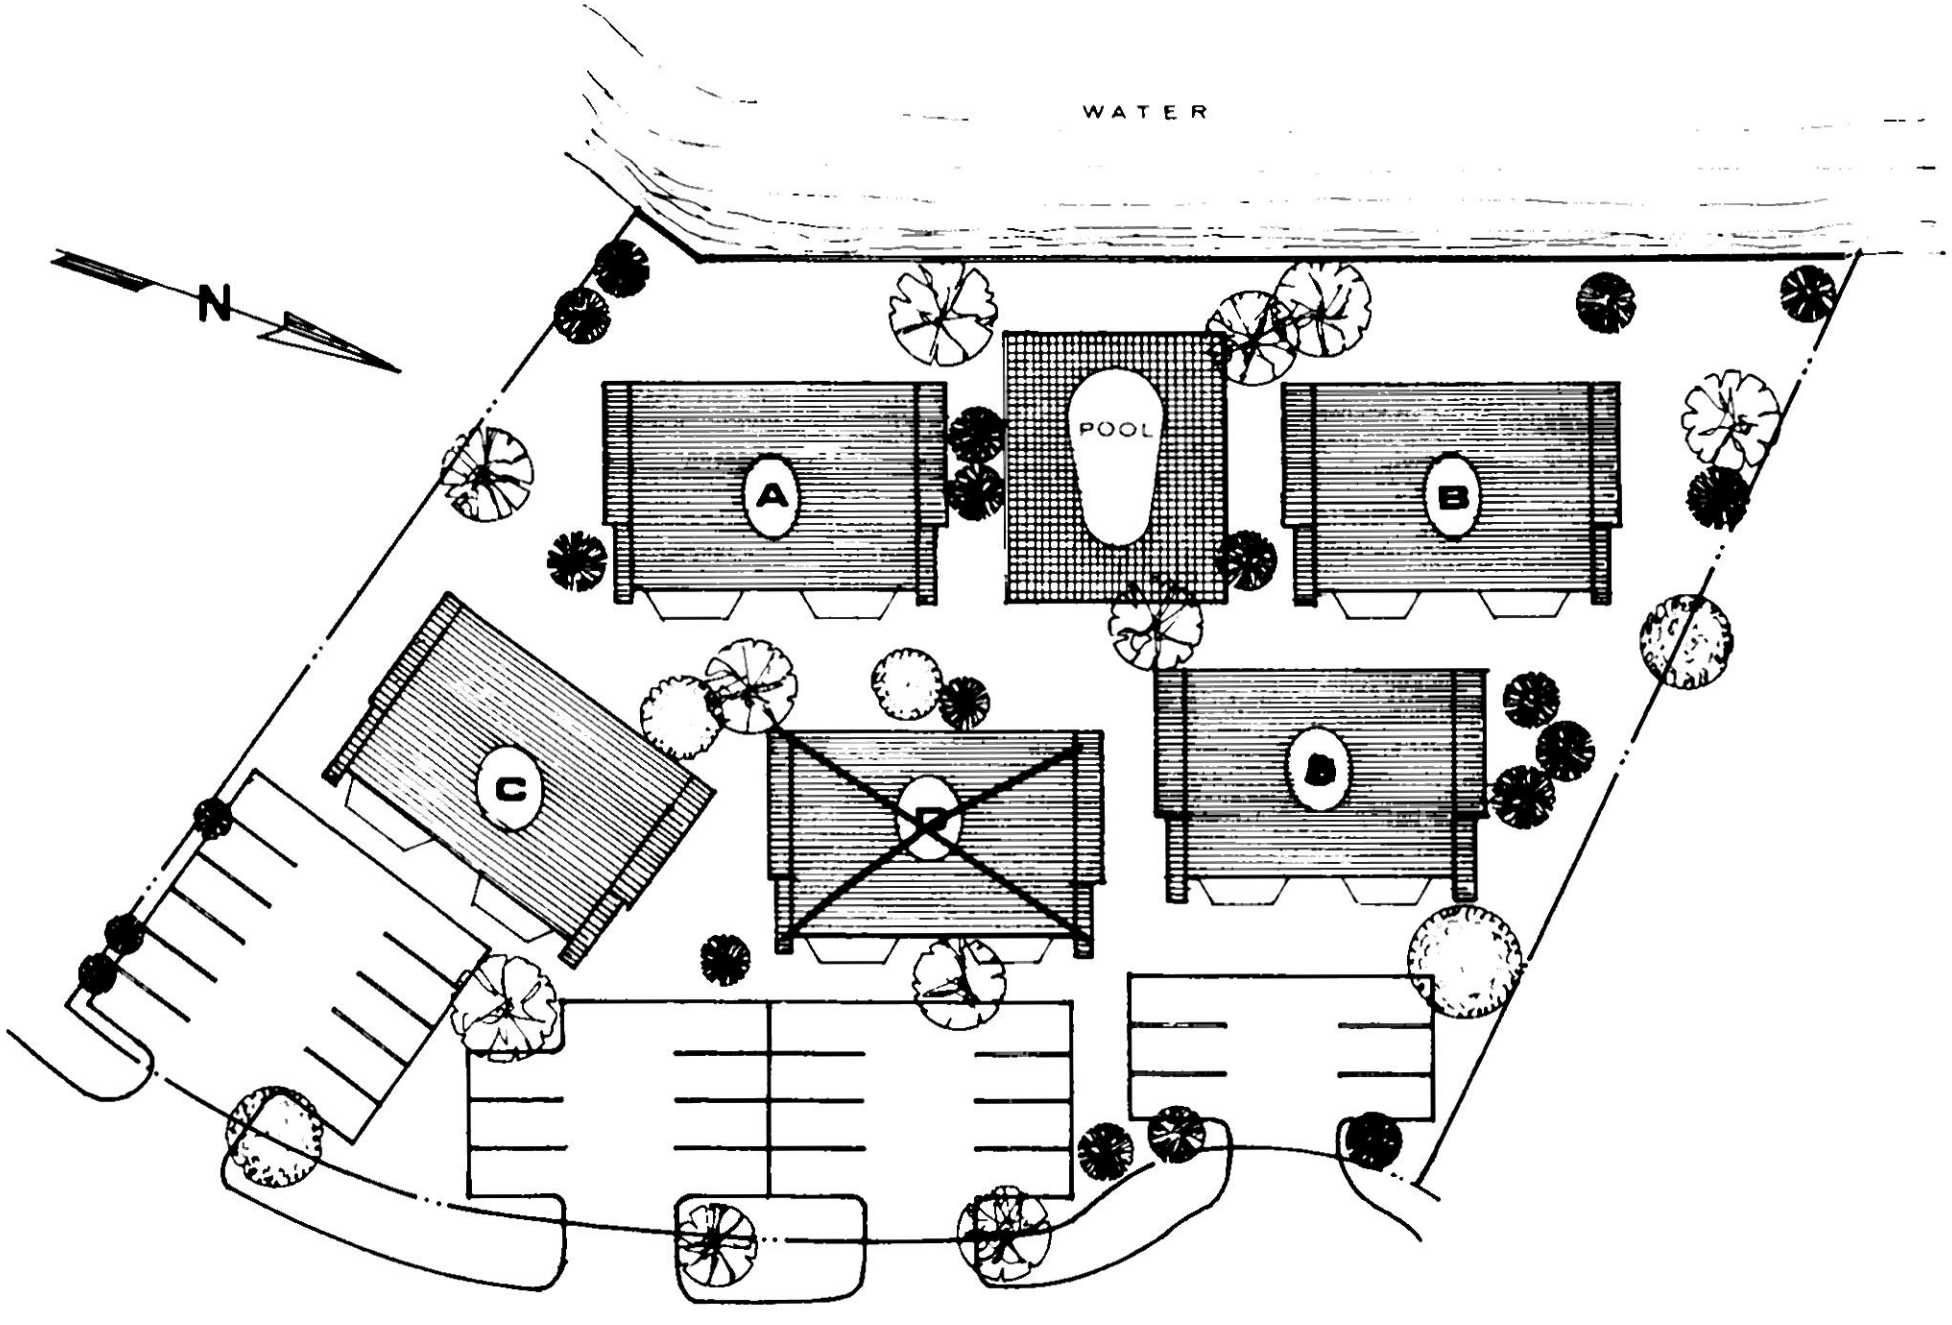


SITE PLAN

EACH BUILDING HAS FOUR TWO BEDROOM APARTMENTS UNITS

UNITS 1 & 3 ON SOUTH SIDE OF BUILDING

UNITS 2 & 4 ON NORTH SIDE OF BUILDING

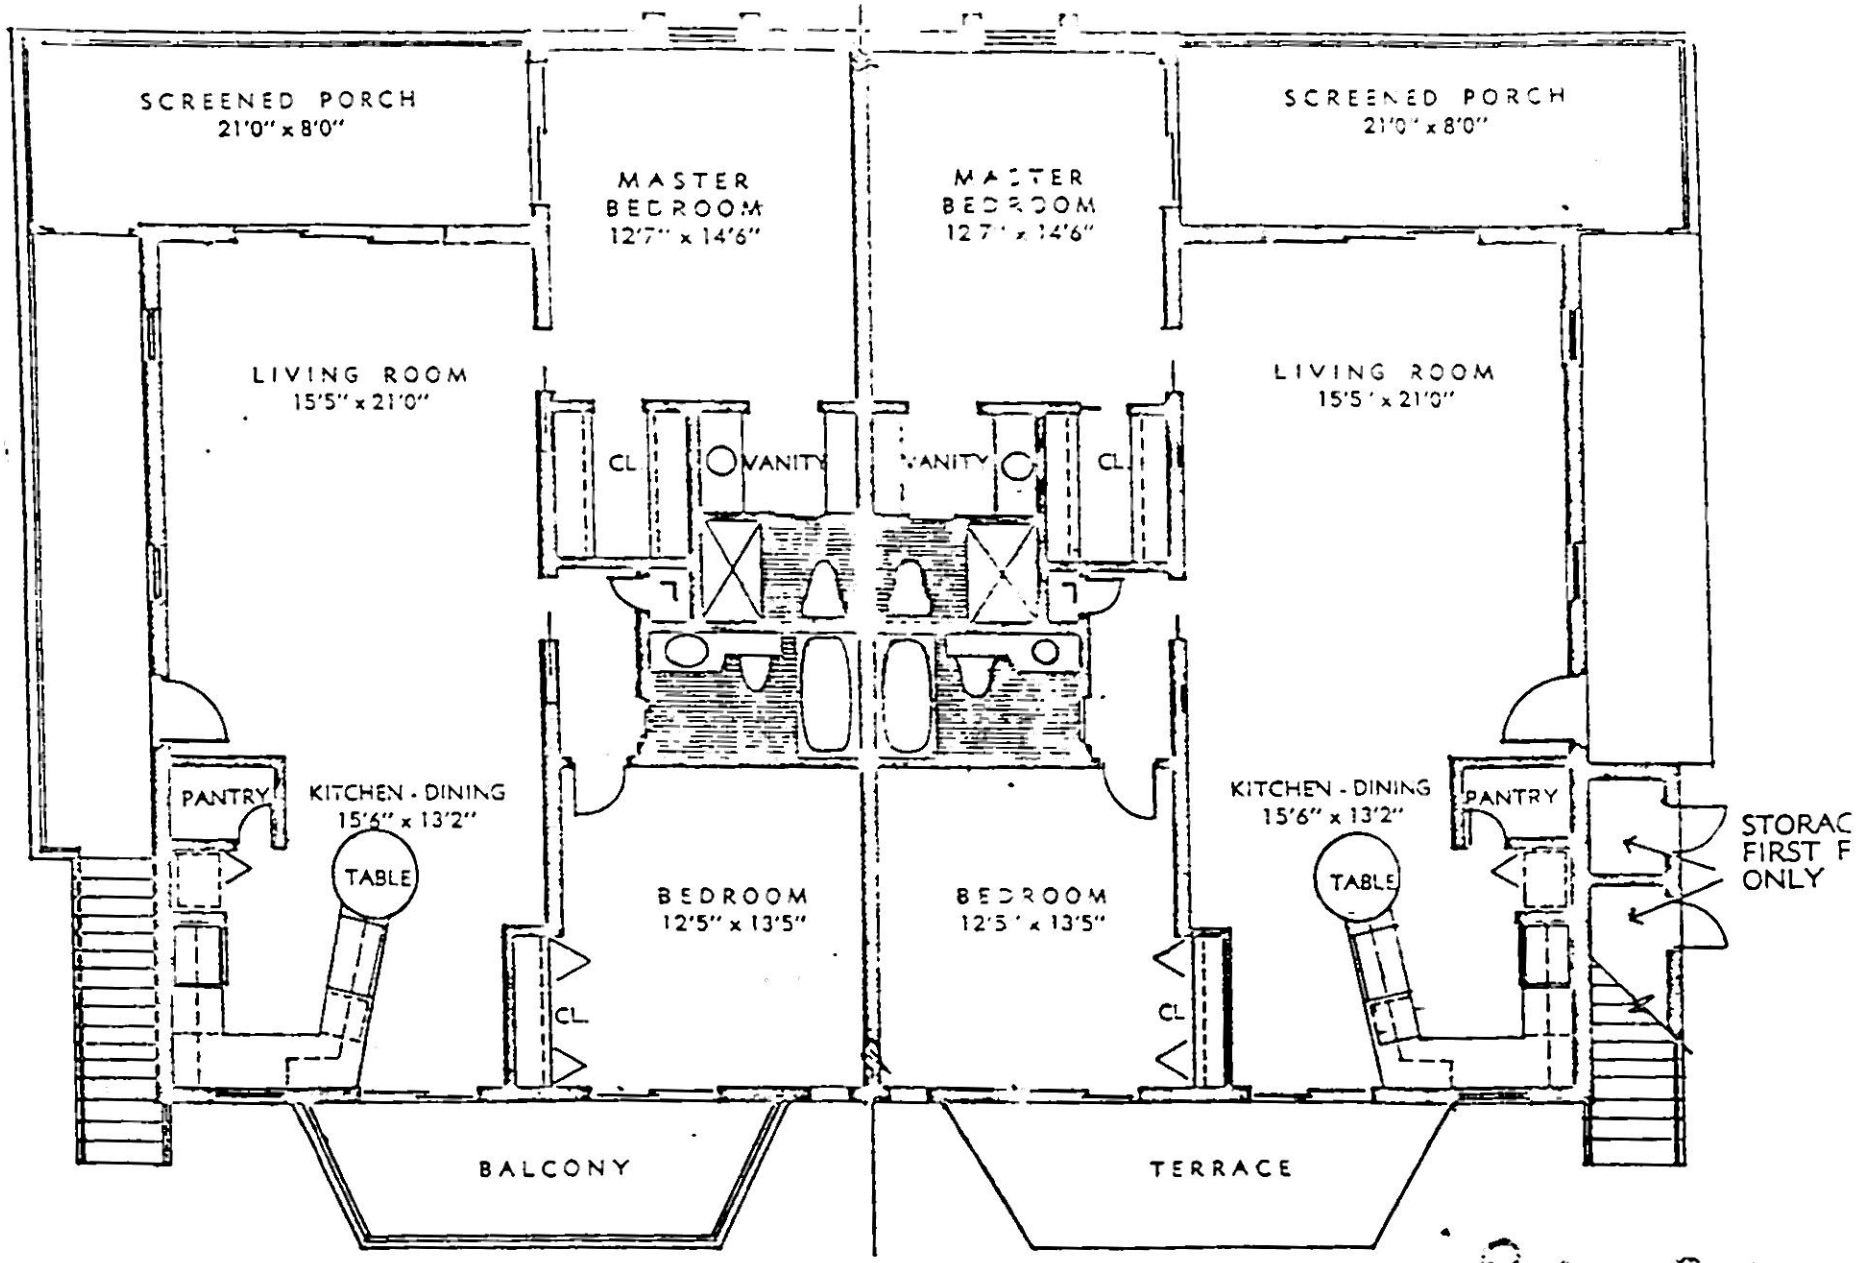


SECOND FLOOR UNIT 3

UNIT 1 BELOW

FIRST FLOOR UNIT 2

UNIT 4 ABOVE

BUILDING PLAN

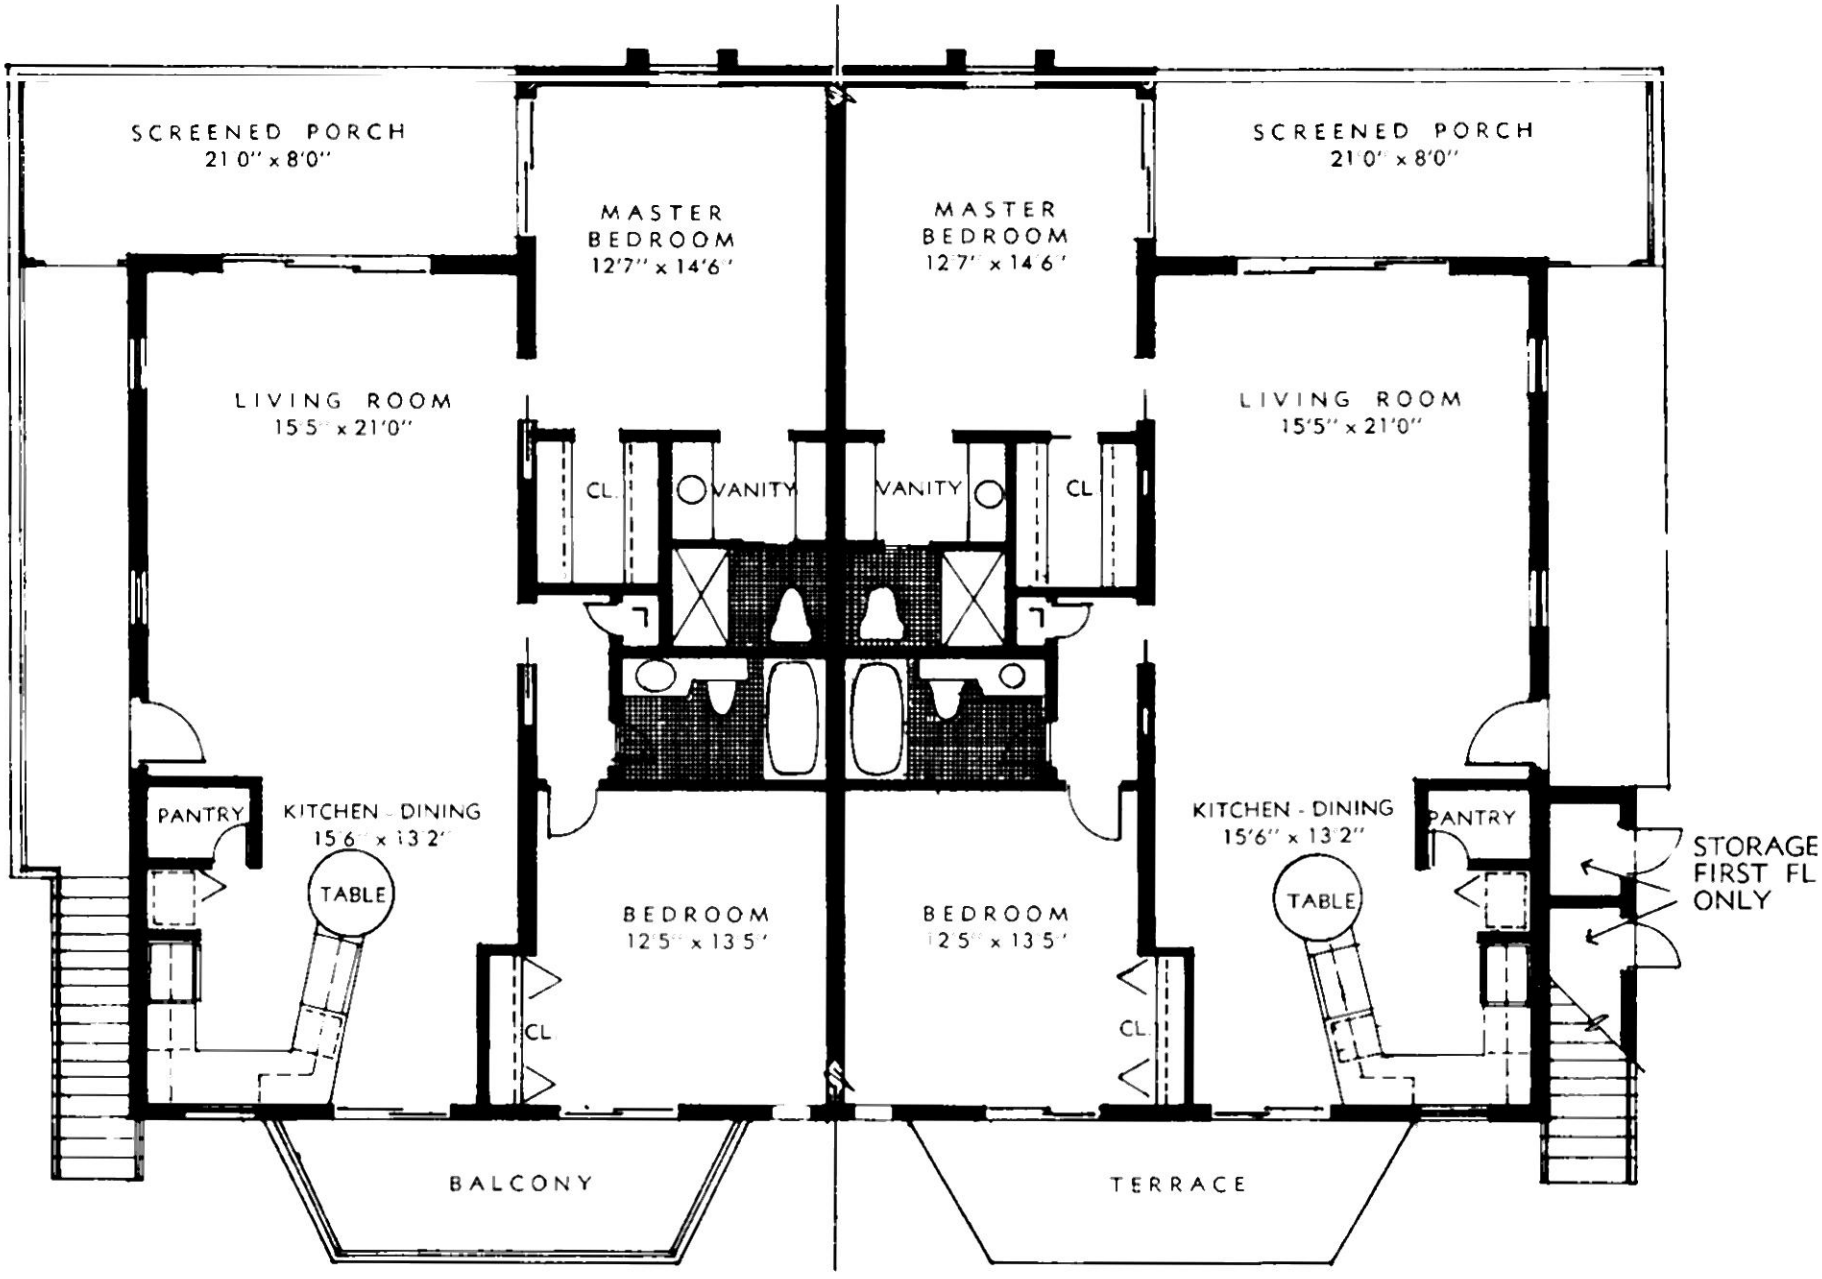

SECOND FLOOR UNIT 3


UNIT 1 BELOW

FIRST FLOOR UNIT 2

UNIT 4 ABOVE


BUILDING PLAN

SCALE 1/8" = 1'-0"

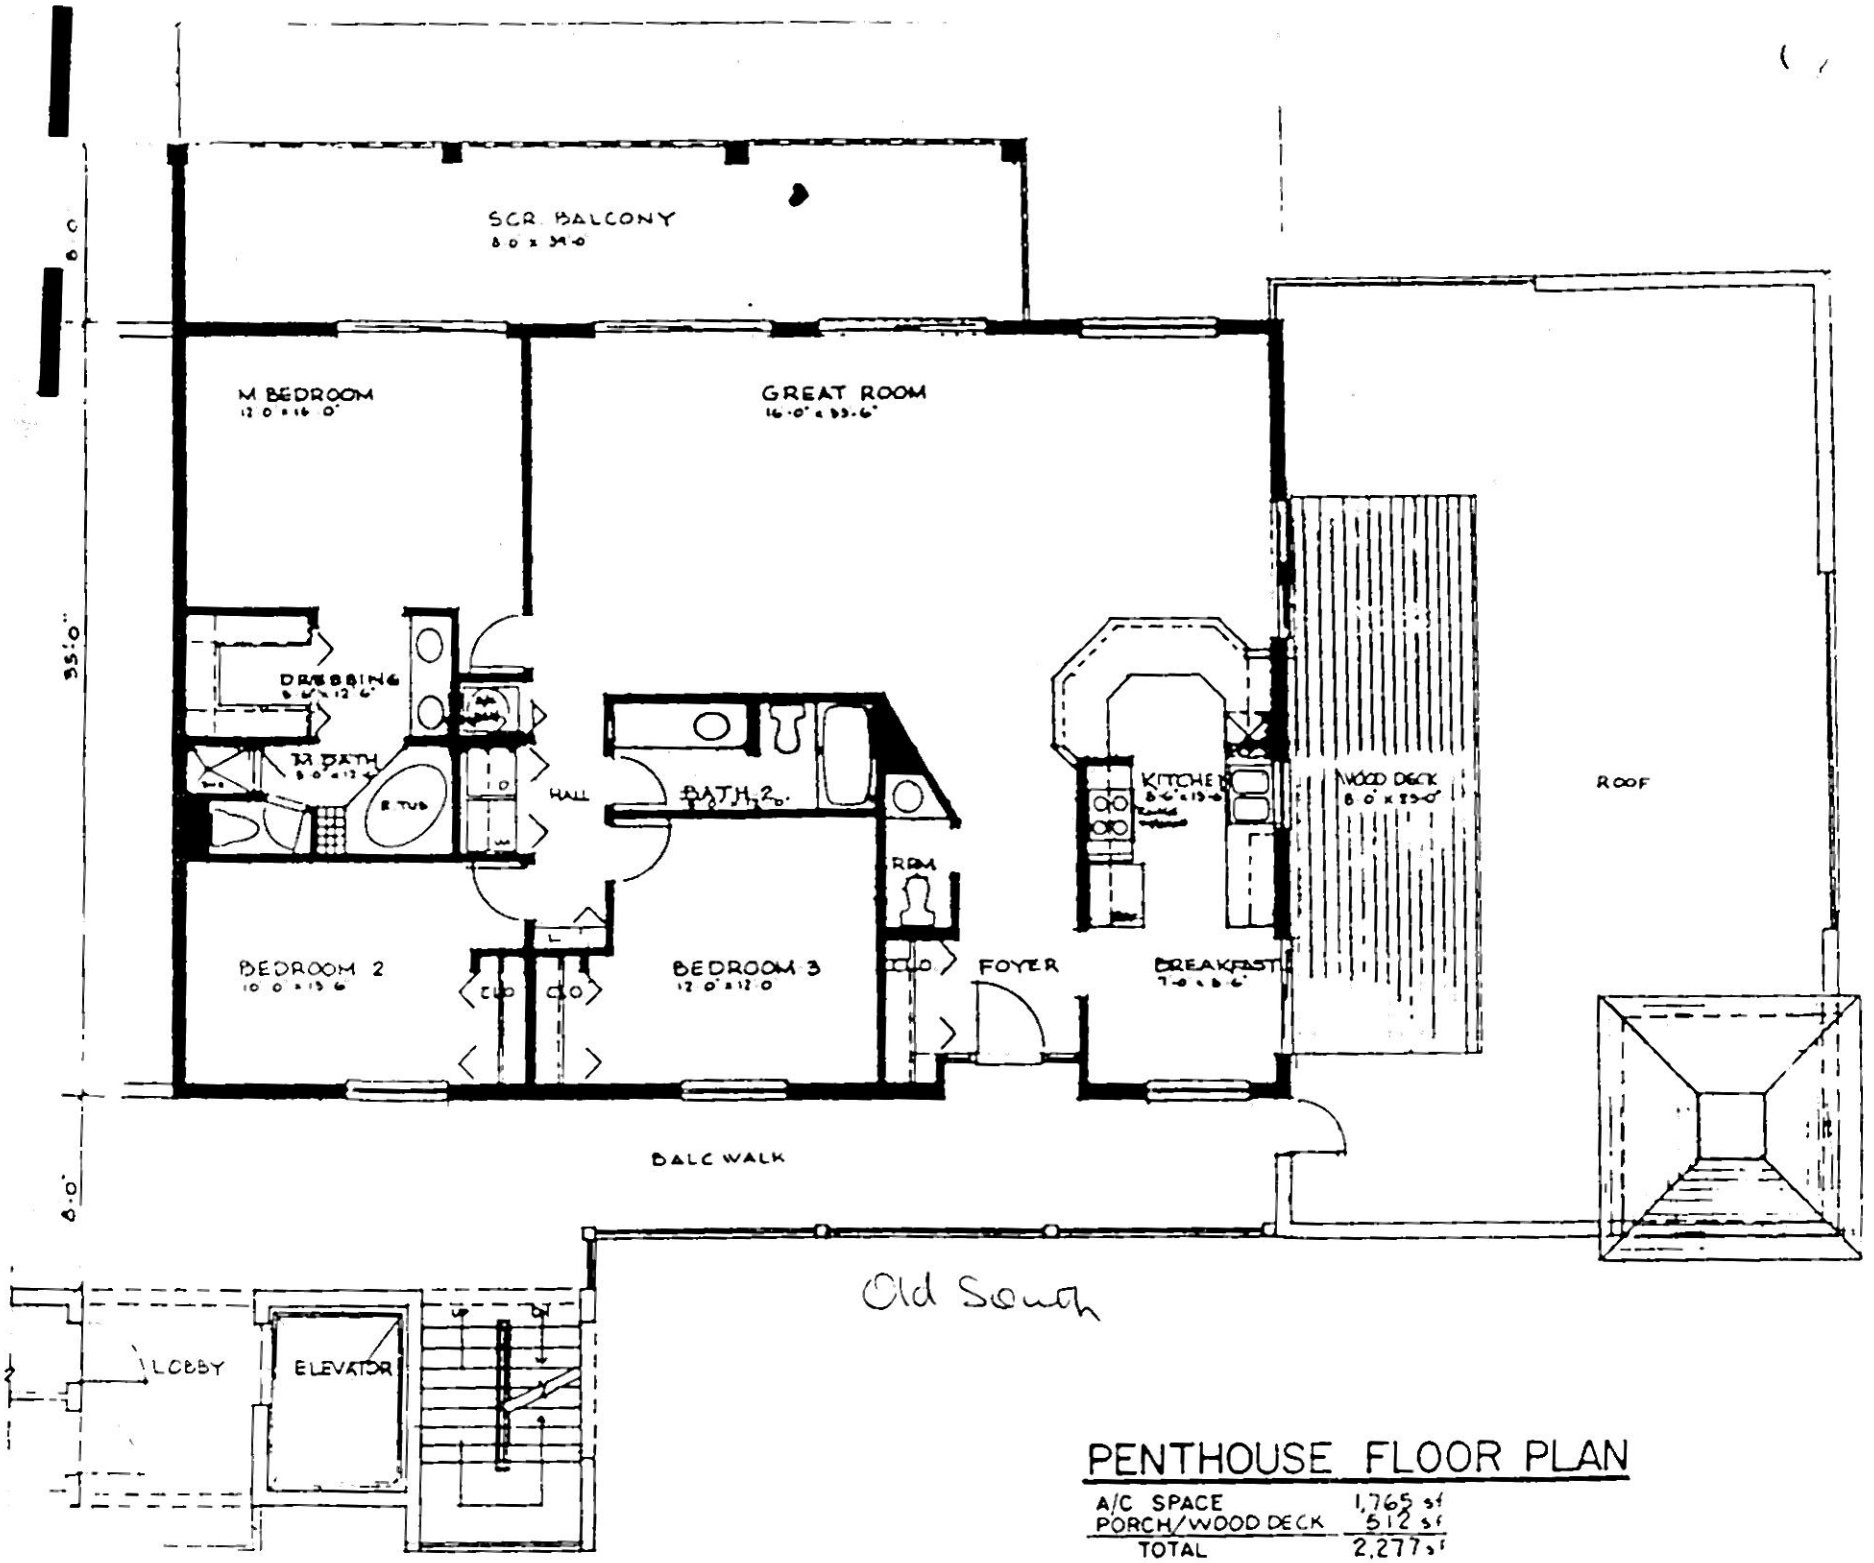

PENTHOUSE FLOOR PLAN

A/C SPACE	1,765 sf
PORCH/WOOD DECK	512 sf
TOTAL	2,277 sf

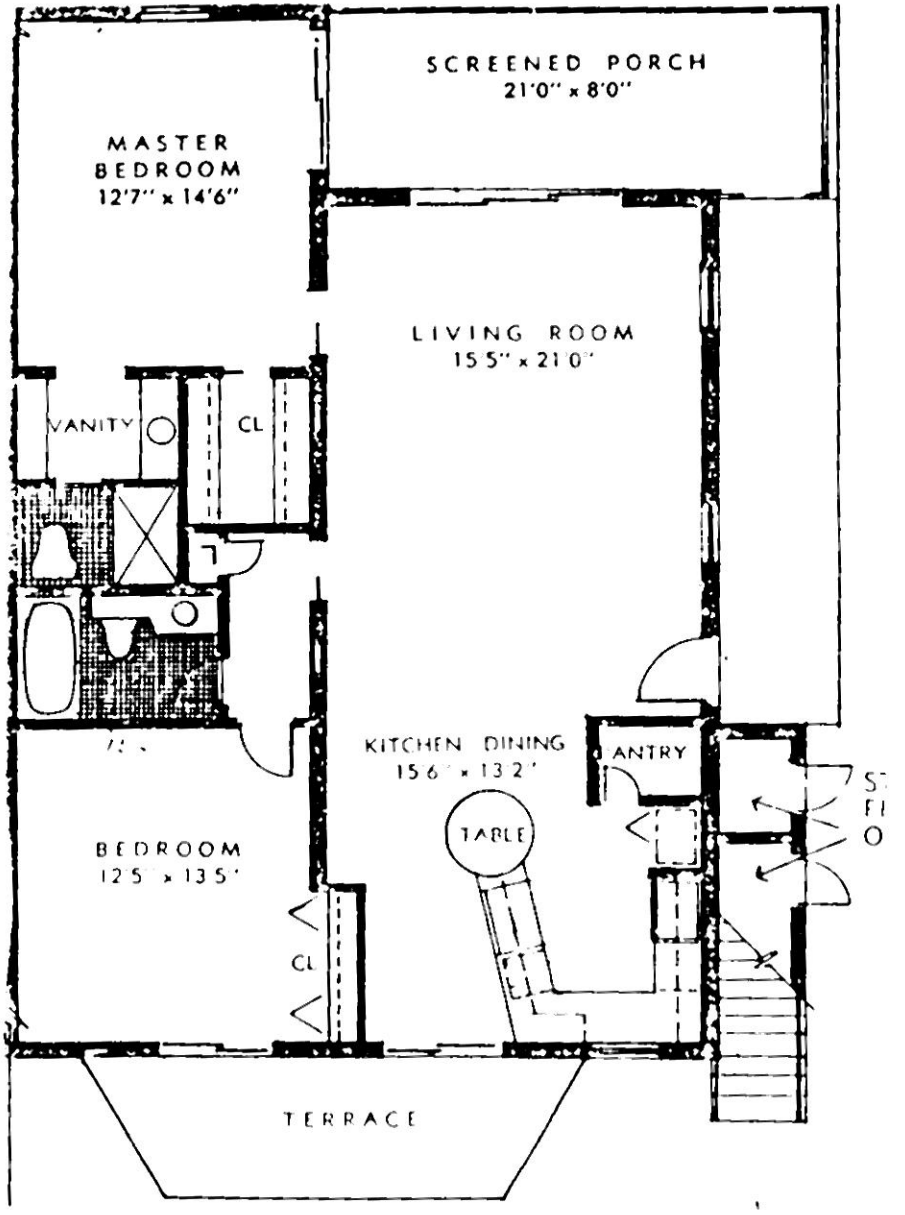
SCREENED PORCH
21'0" x 8'0"
MASTER
BEDROOM
12'7" x 14'6"
LIVING ROOM
15'5" x 21'0"
VANITY
CL
KITCHEN DINING
15'6" x 13'2"
ANTRY
TABLE
BEDROOM
12'5" x 13'5"
CL
TERRACE

PALM ISLE