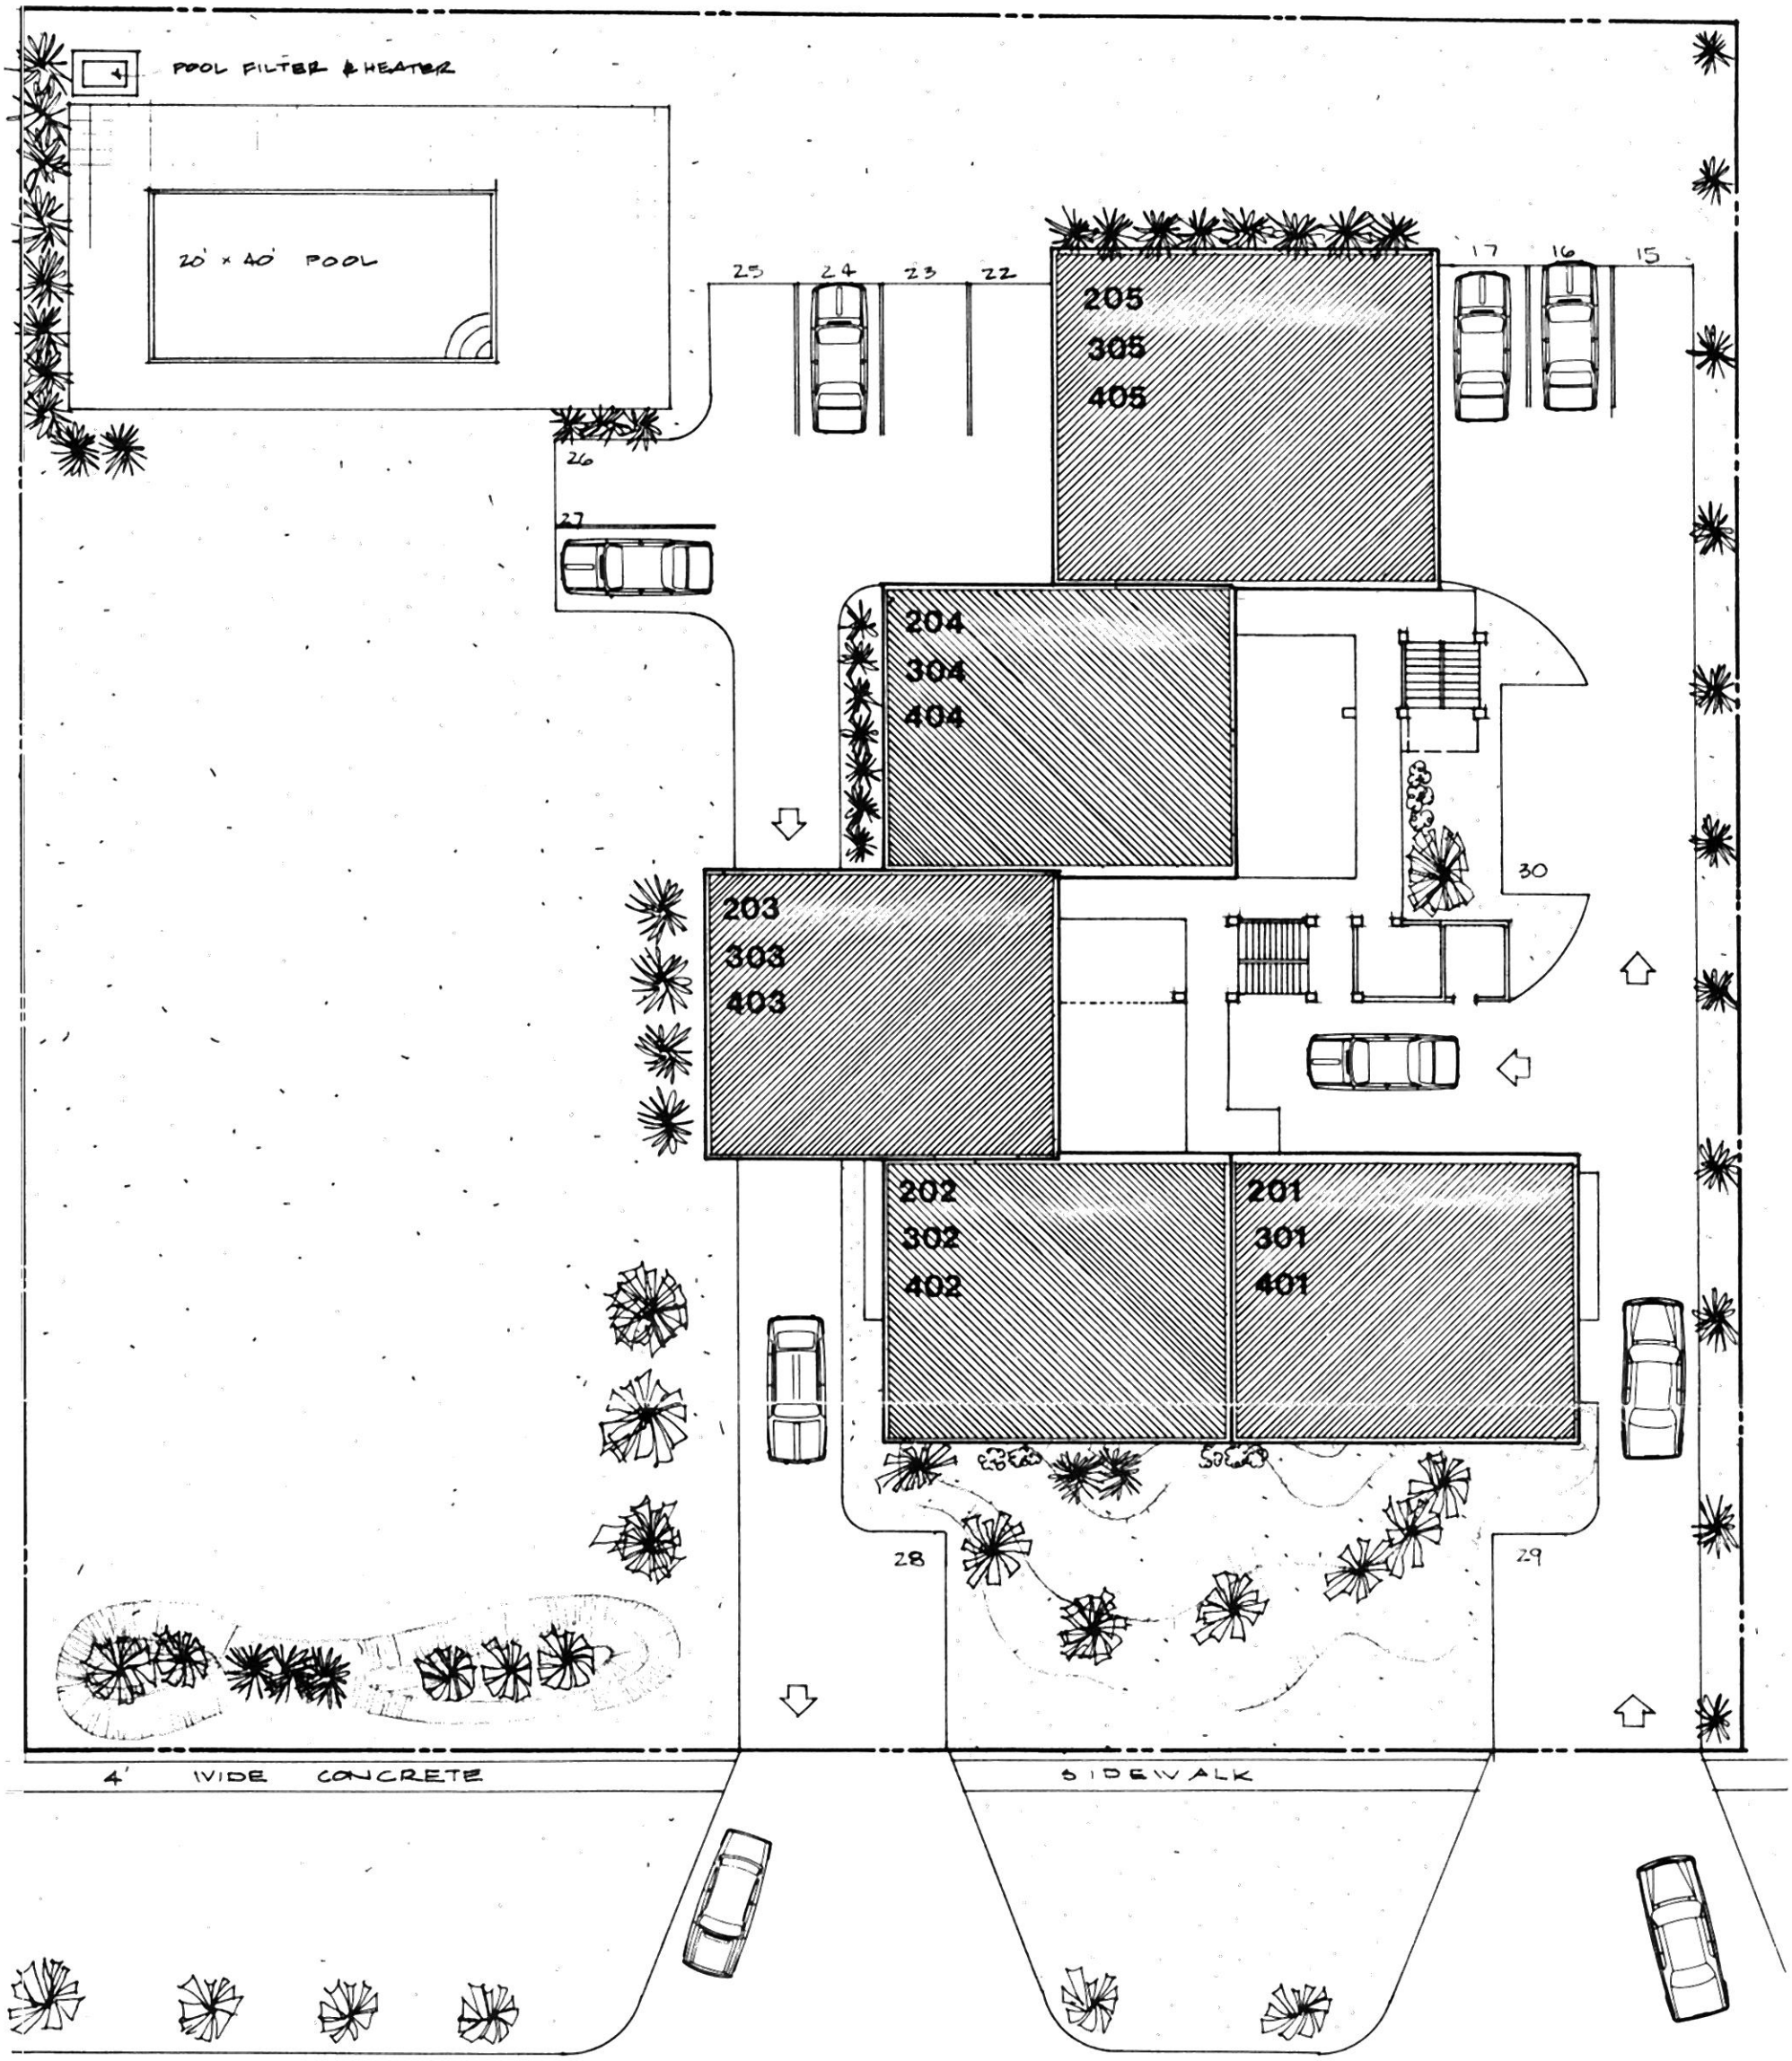



Site Plan

SCALE 1" = 20'-0"

UNITS
205
305
405

Living Area
1800 s.f.
Living Balcony
216 s.f.
TOTAL 2016

THE
Swallows of San Marco

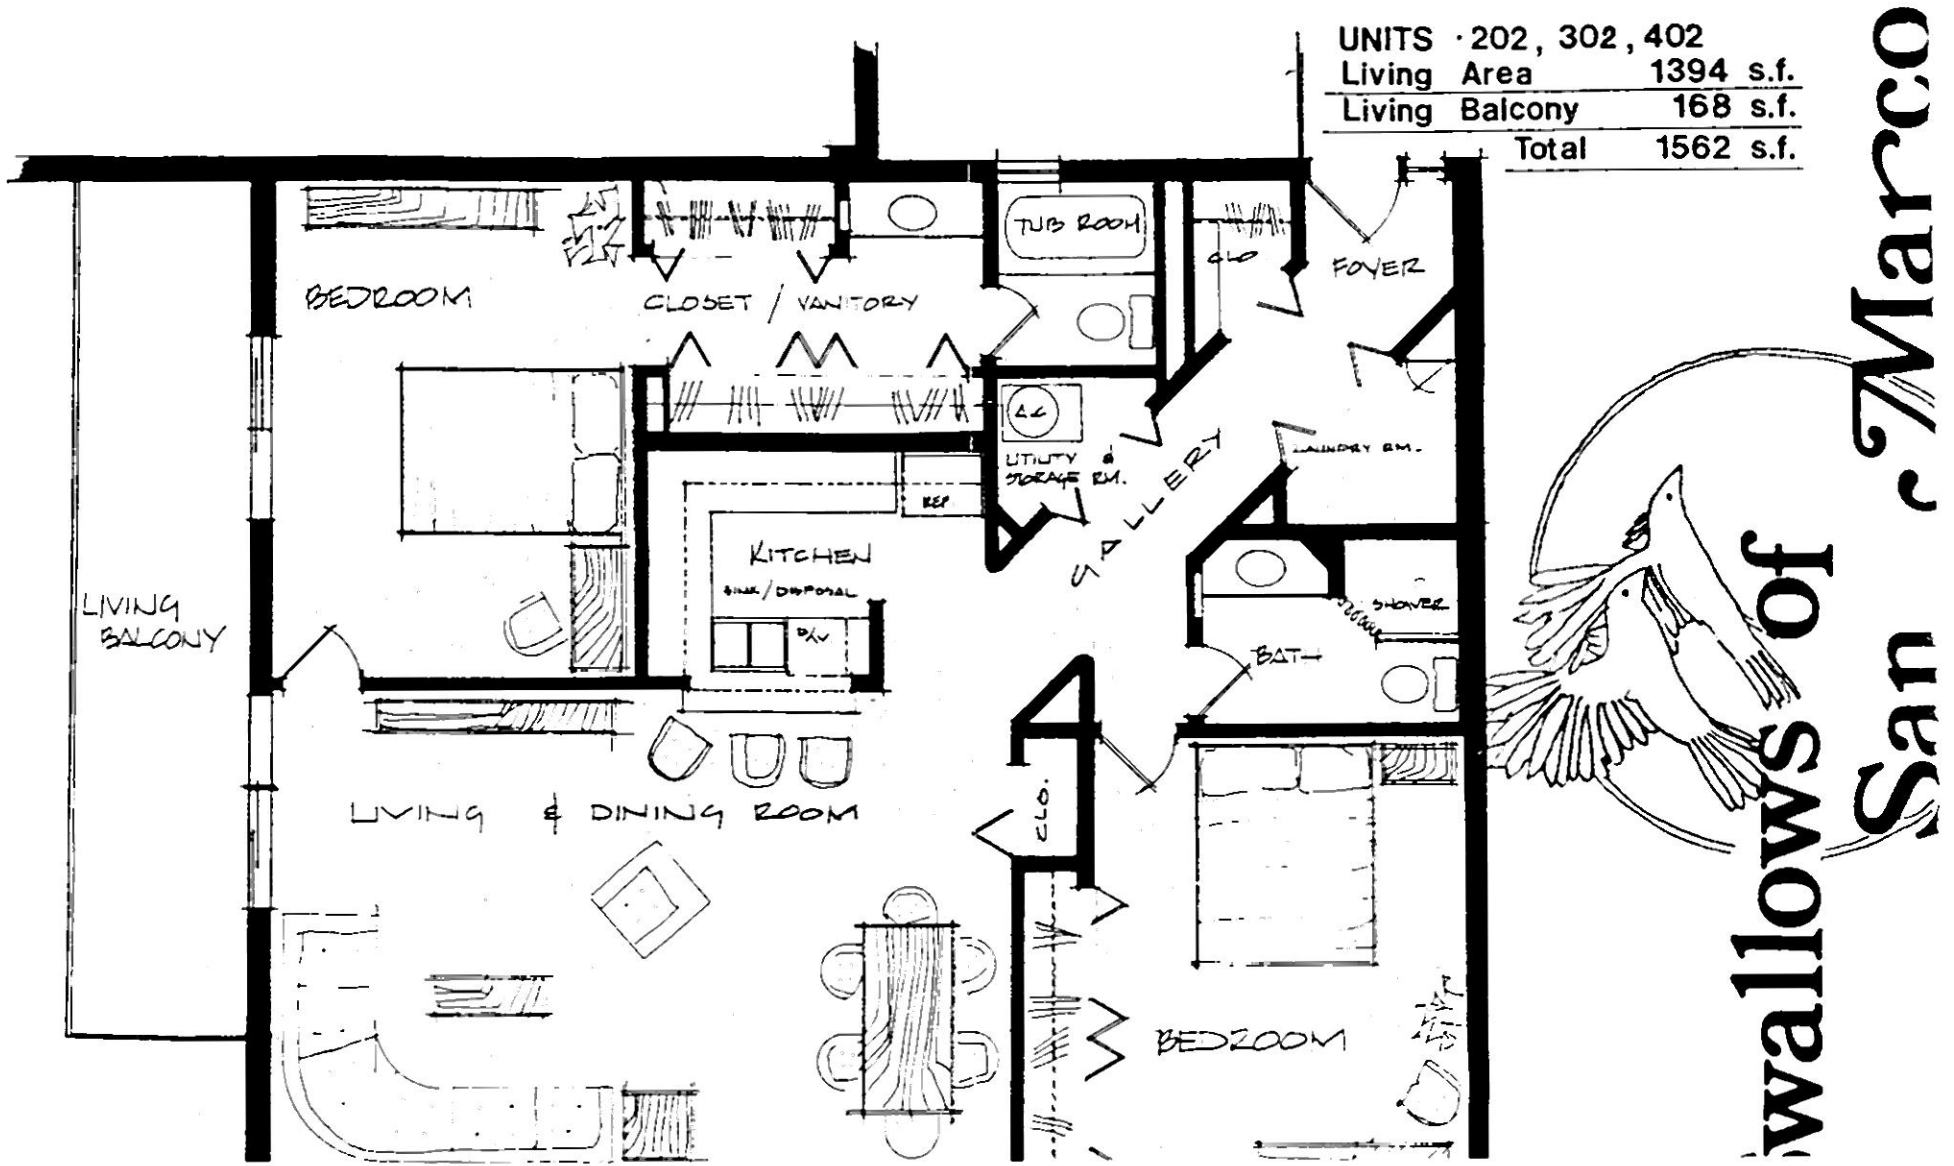
UNITS · 202, 302, 402
Living Area 1394 s.f.
Living Balcony 168 s.f.
Total 1562 s.f.
BEDROOM
CLOSET / VANITORY
TUB ROOM
CLO
FOYER
LAUNDRY RM.
UTILITY & STORAGE RM.
GALLERY
KITCHEN
SINK / DISPOSAL
REF
D/W
LIVING BALCONY
SHOWER
BATH
LIVING & DINING ROOM
CLO.
BEDROOM
Swallows of San Marco


UNITS 201, 301, 401

Living Area	1394 s.f.
Living Balcony	144 s.f.
Total	1538 s.f.

THE


Swallows of San Marco


Swallows of San Marco

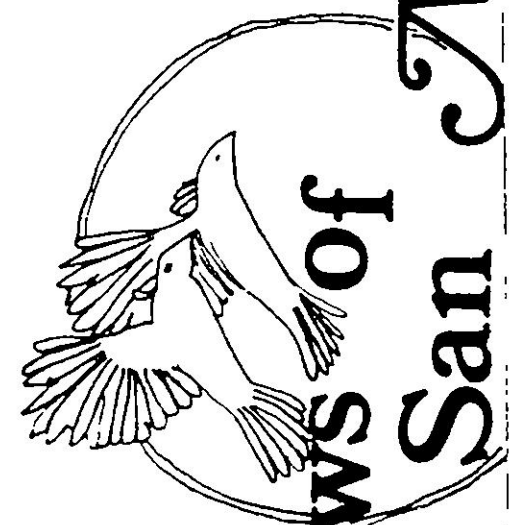

UNITS · 203 , 303 ,403
LIVING AREA 1476 s.f.
LIVING BALCONY 168 s.f.

TOTAL 1644 s.f.

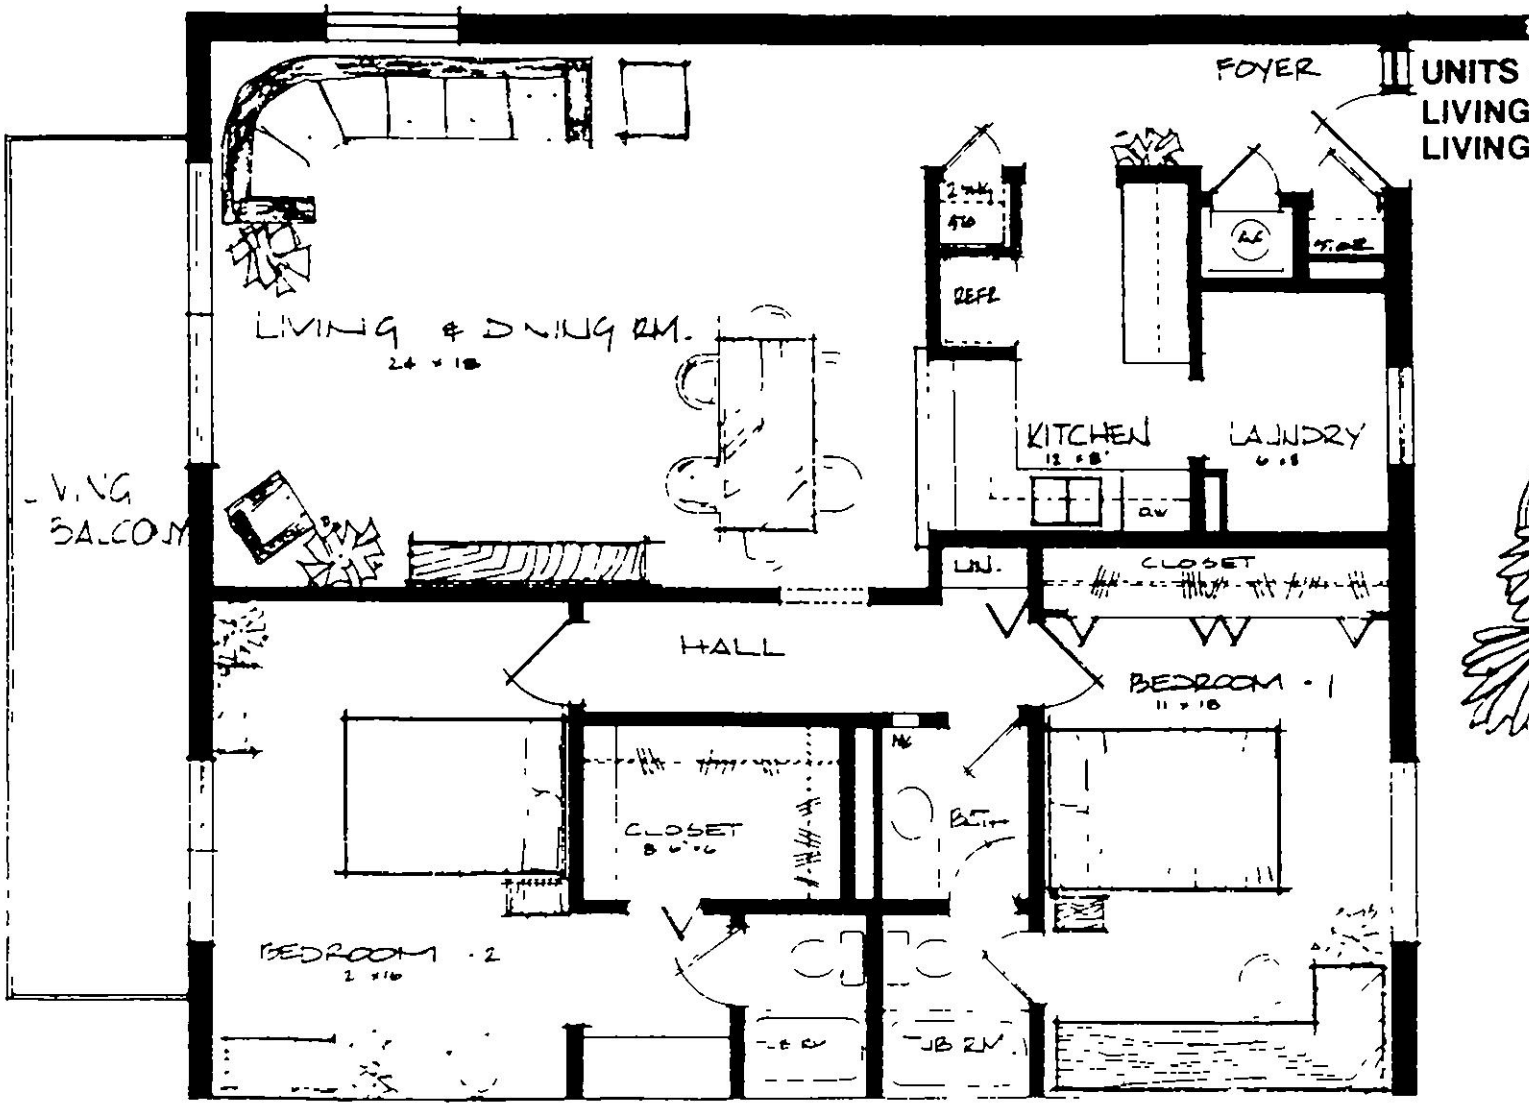

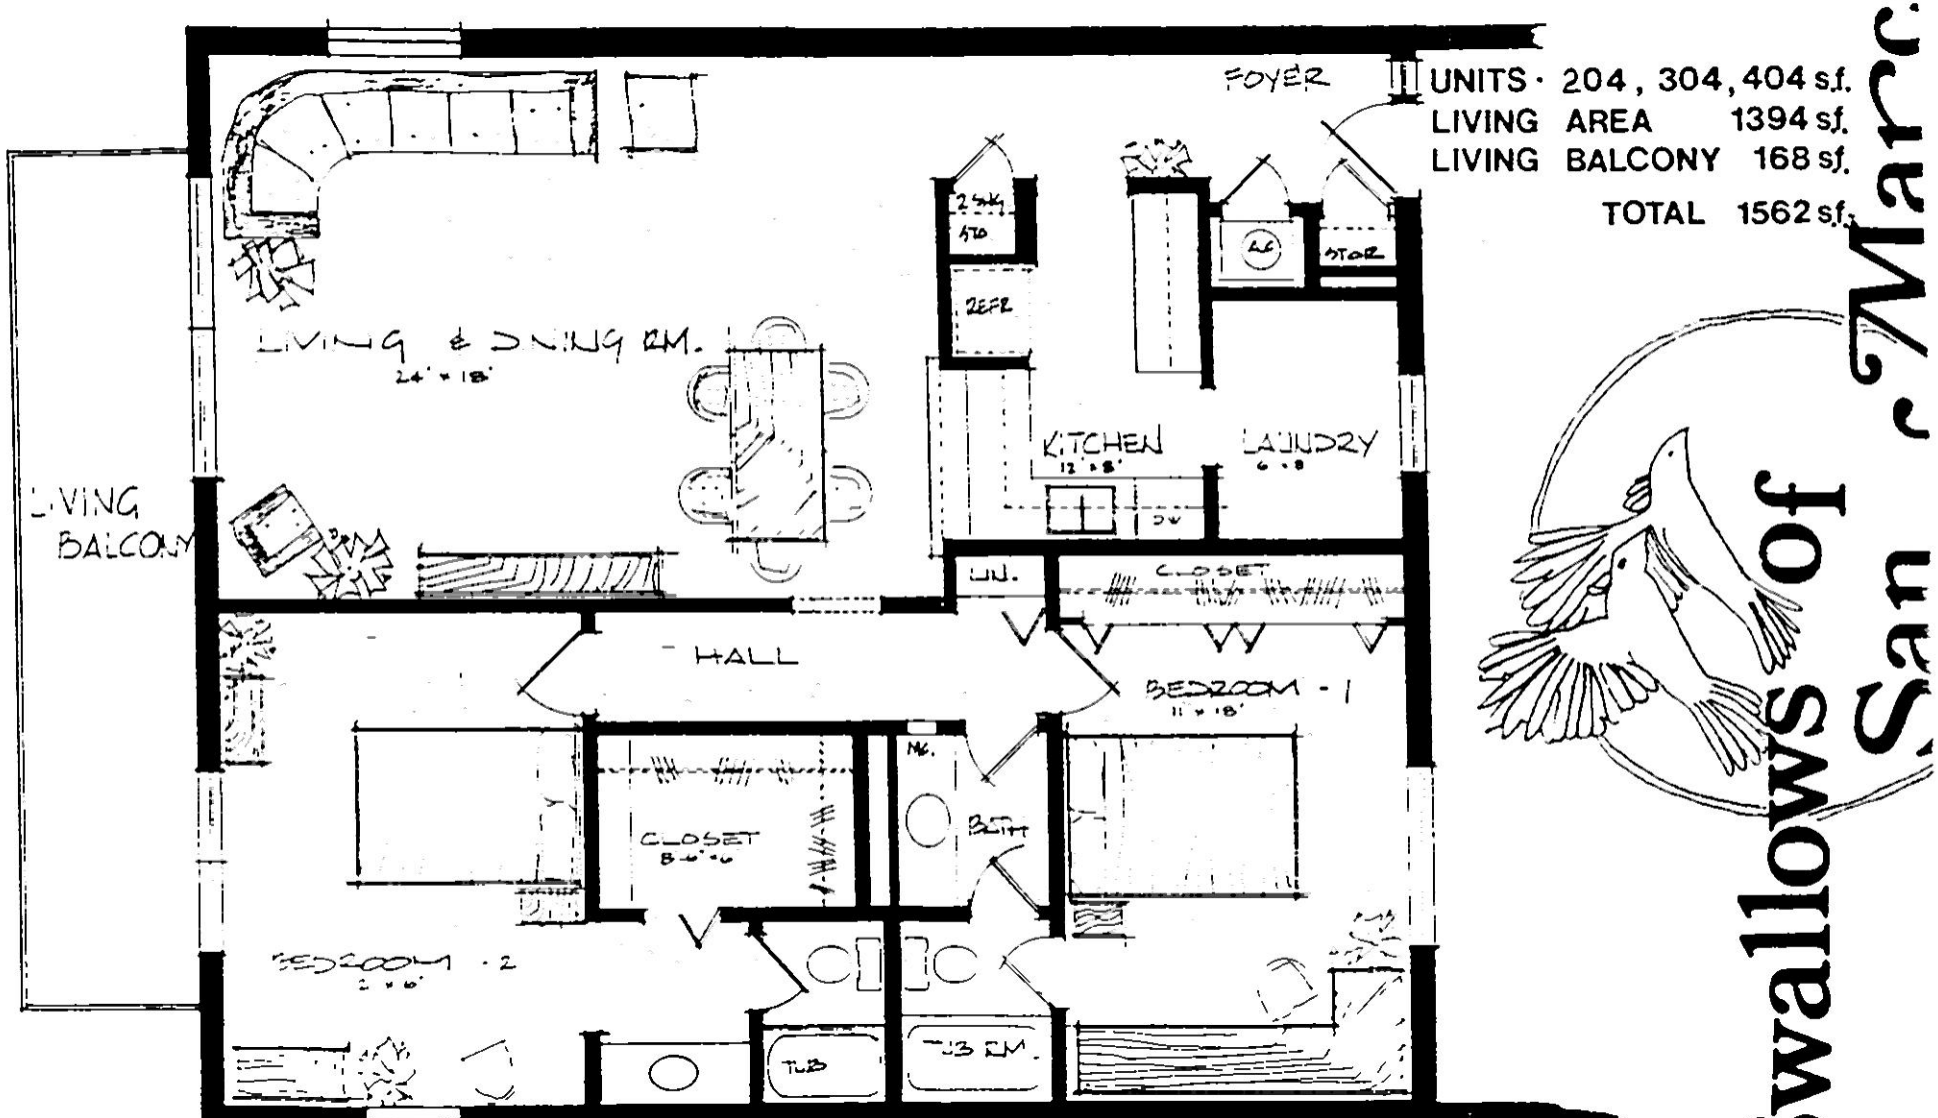

UNITS · 204, 304, 404 s.f.
LIVING AREA 1394 s.f.
LIVING BALCONY 168 s.f.
TOTAL 1562 s.f.

Swallows of San Marco