
Gulfview

Apartments of Marco Island, Florida
A Condominium

SITE PLAN

Deltona

Good people to build your future with
The Deltona Corporation
3250 S.W. Third Avenue, Miami, Florida 33129

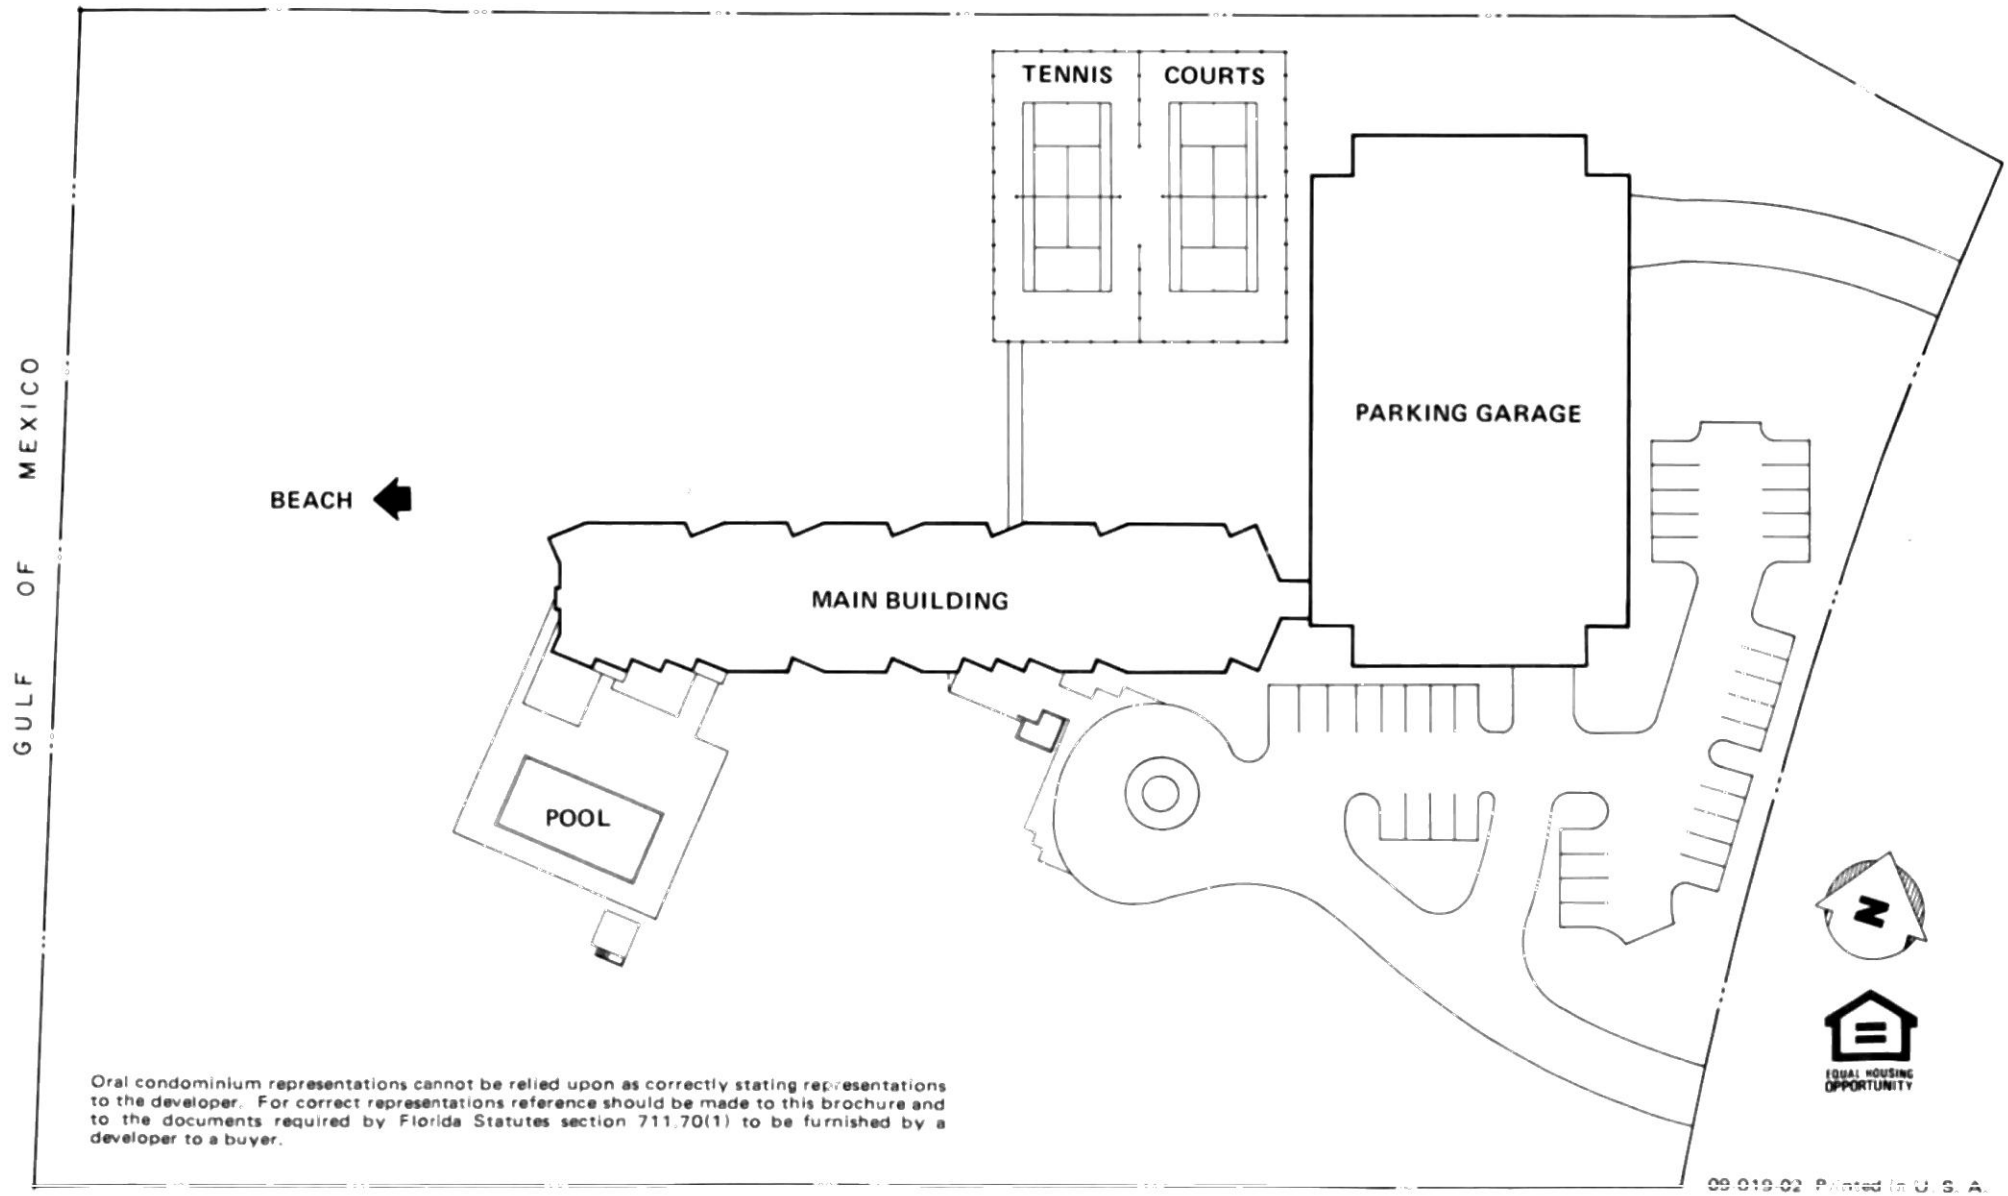

Oral condominium representations cannot be relied upon as correctly stating representations to the developer. For correct representations reference should be made to this brochure and to the documents required by Florida Statutes section 711.70(1) to be furnished by a developer to a buyer.

09 019 02 Printed in U. S. A.


Gulfview

Apartments of Marco Island, Florida
A Condominium

TYPICAL FLOOR PLAN

Deltona

Good people to build your future with
The Deltona Corporation
3250 S.W. Third Avenue, Miami, Florida 33129

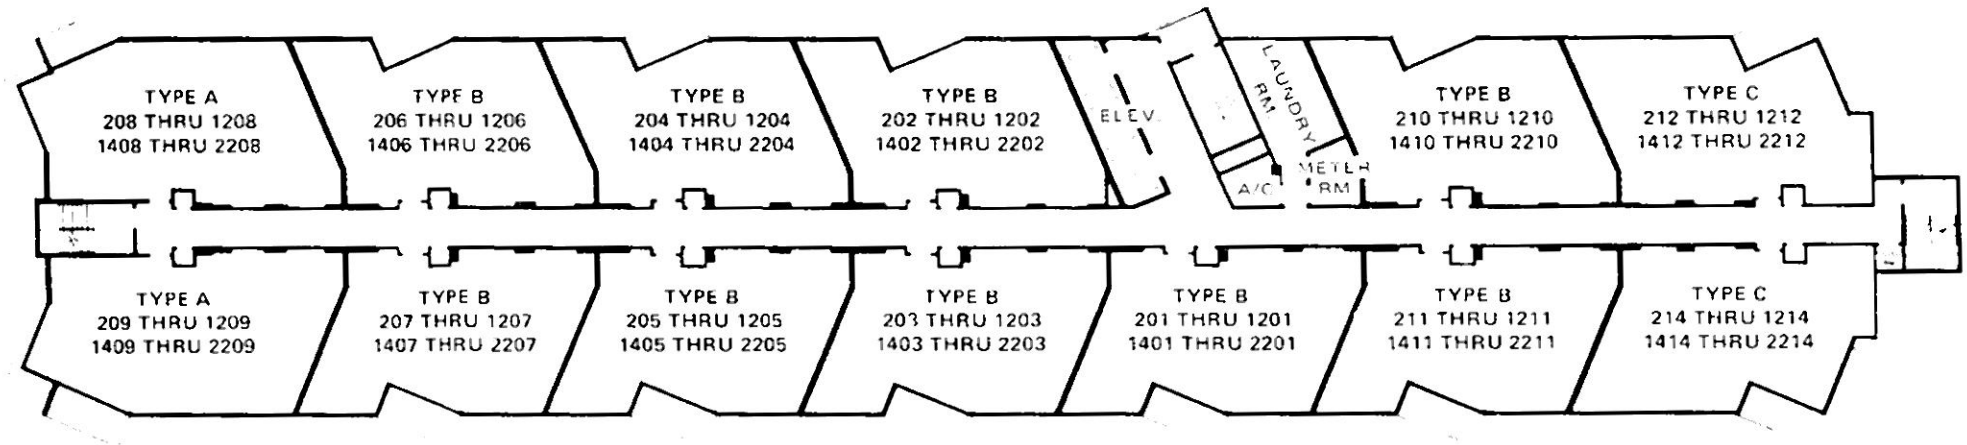

09 019 02 Printed in U. S. A.


Gulfview

Apartments of Marco Island, Florida
A Condominium

FIRST FLOOR PLAN

Deltona

Good people to build your future with
The Deltona Corporation
3250 SW Third Avenue Miami Florida 33129

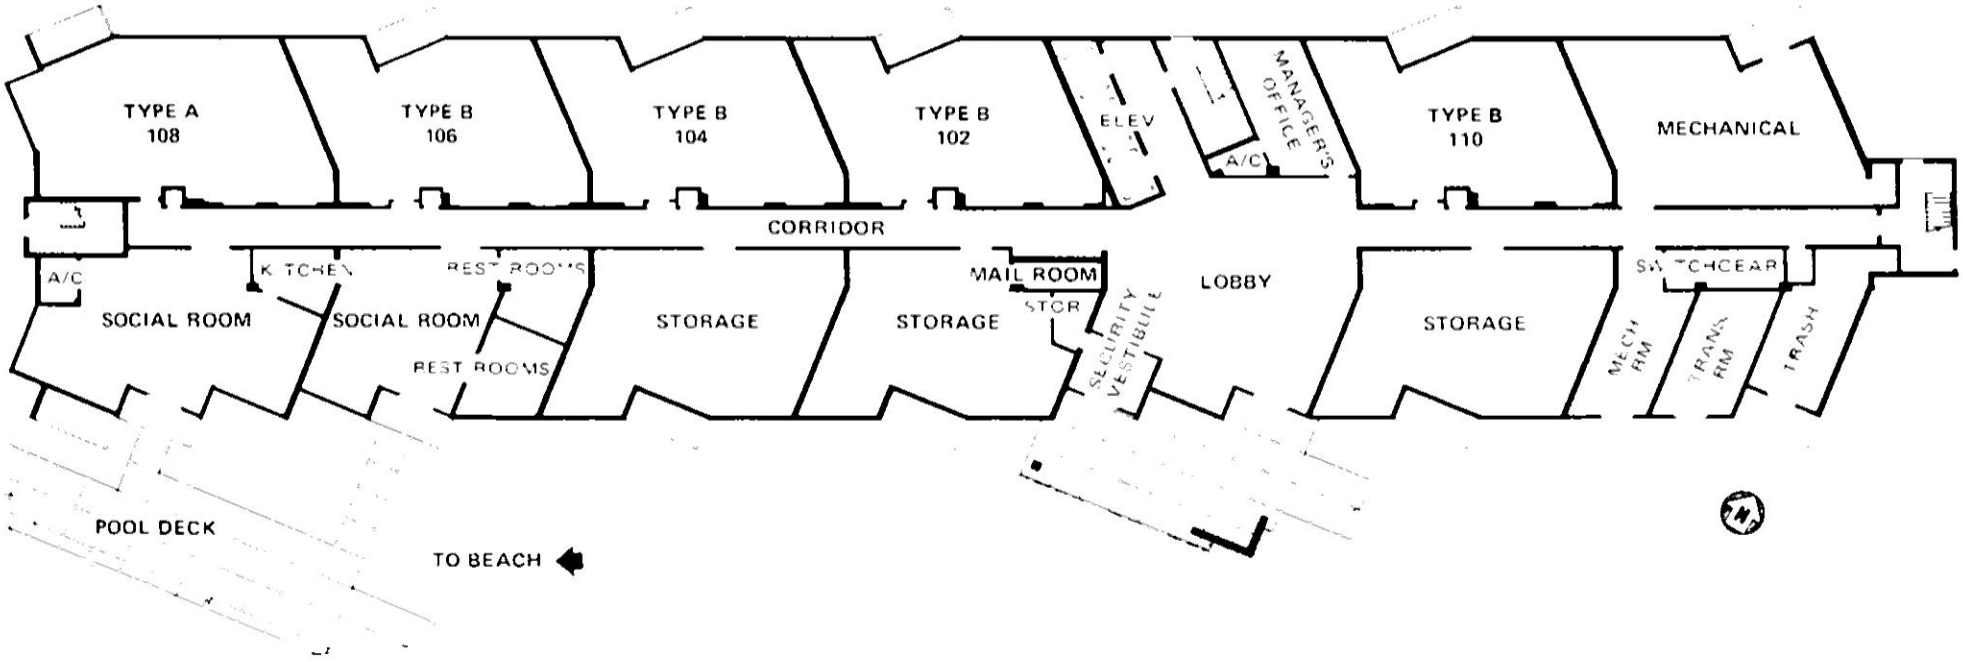

Gulfview

Apartments of Marco Island, Florida
A Condominium

TYPE A

Deltona

Good people to build your future with
The Deltona Corporation
3250 S.W. Third Avenue, Miami, Florida 33129



SCALE 1/8" = 1'=0"

09-019 02 Printed in U. S. A


Gulfview

Apartments of Marco Island, Florida
A Condominium

TYPE B

Deltona

Good people to build your future with
The Deltona Corporation
3250 S.W. Third Avenue, Miami, Florida 33129

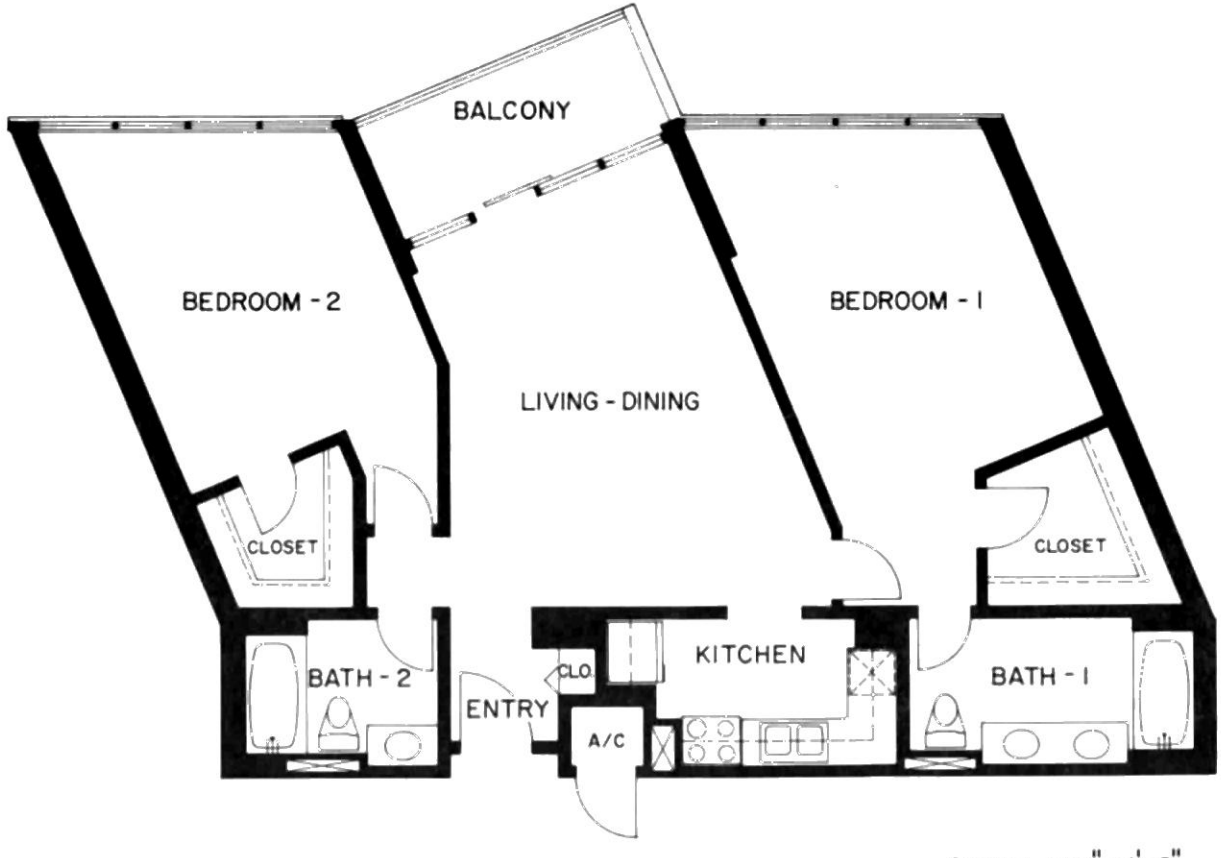

SCALE 1/8" = 1'=0"

09-019-02 Printed in U. S. A

Gulfview

Apartments of Marco Island, Florida
A Condominium

TYPE C

Deltona

Good people to build your future with

The Deltona Corporation

3250 SW Third Avenue, Miami, Florida 33129



SCALE 1/8" = 1'-0"

09 019 32