



PANAMA
WATERWAY
DOCK
43 34
FISH BOX
62 50'
LANDSCAPE
CHICKEE
POOL
POOL DECK
CONC WALK
POOL EQUIP
LANDSCAPE
BUILDING LINE
CONC WALK
LANDSCAPE
OPEN
STOR
STOR
PLANTER
254 61'
235 37'
TRASH SHELTER
LANDSCAPE
LANDSCAPE
LANDSCAPE
DRIVE
OUT
IN
SIGN
CONC WALK
201 44'
SWALE
SWALLOW AVENUE
NORTH


SITE PLAN

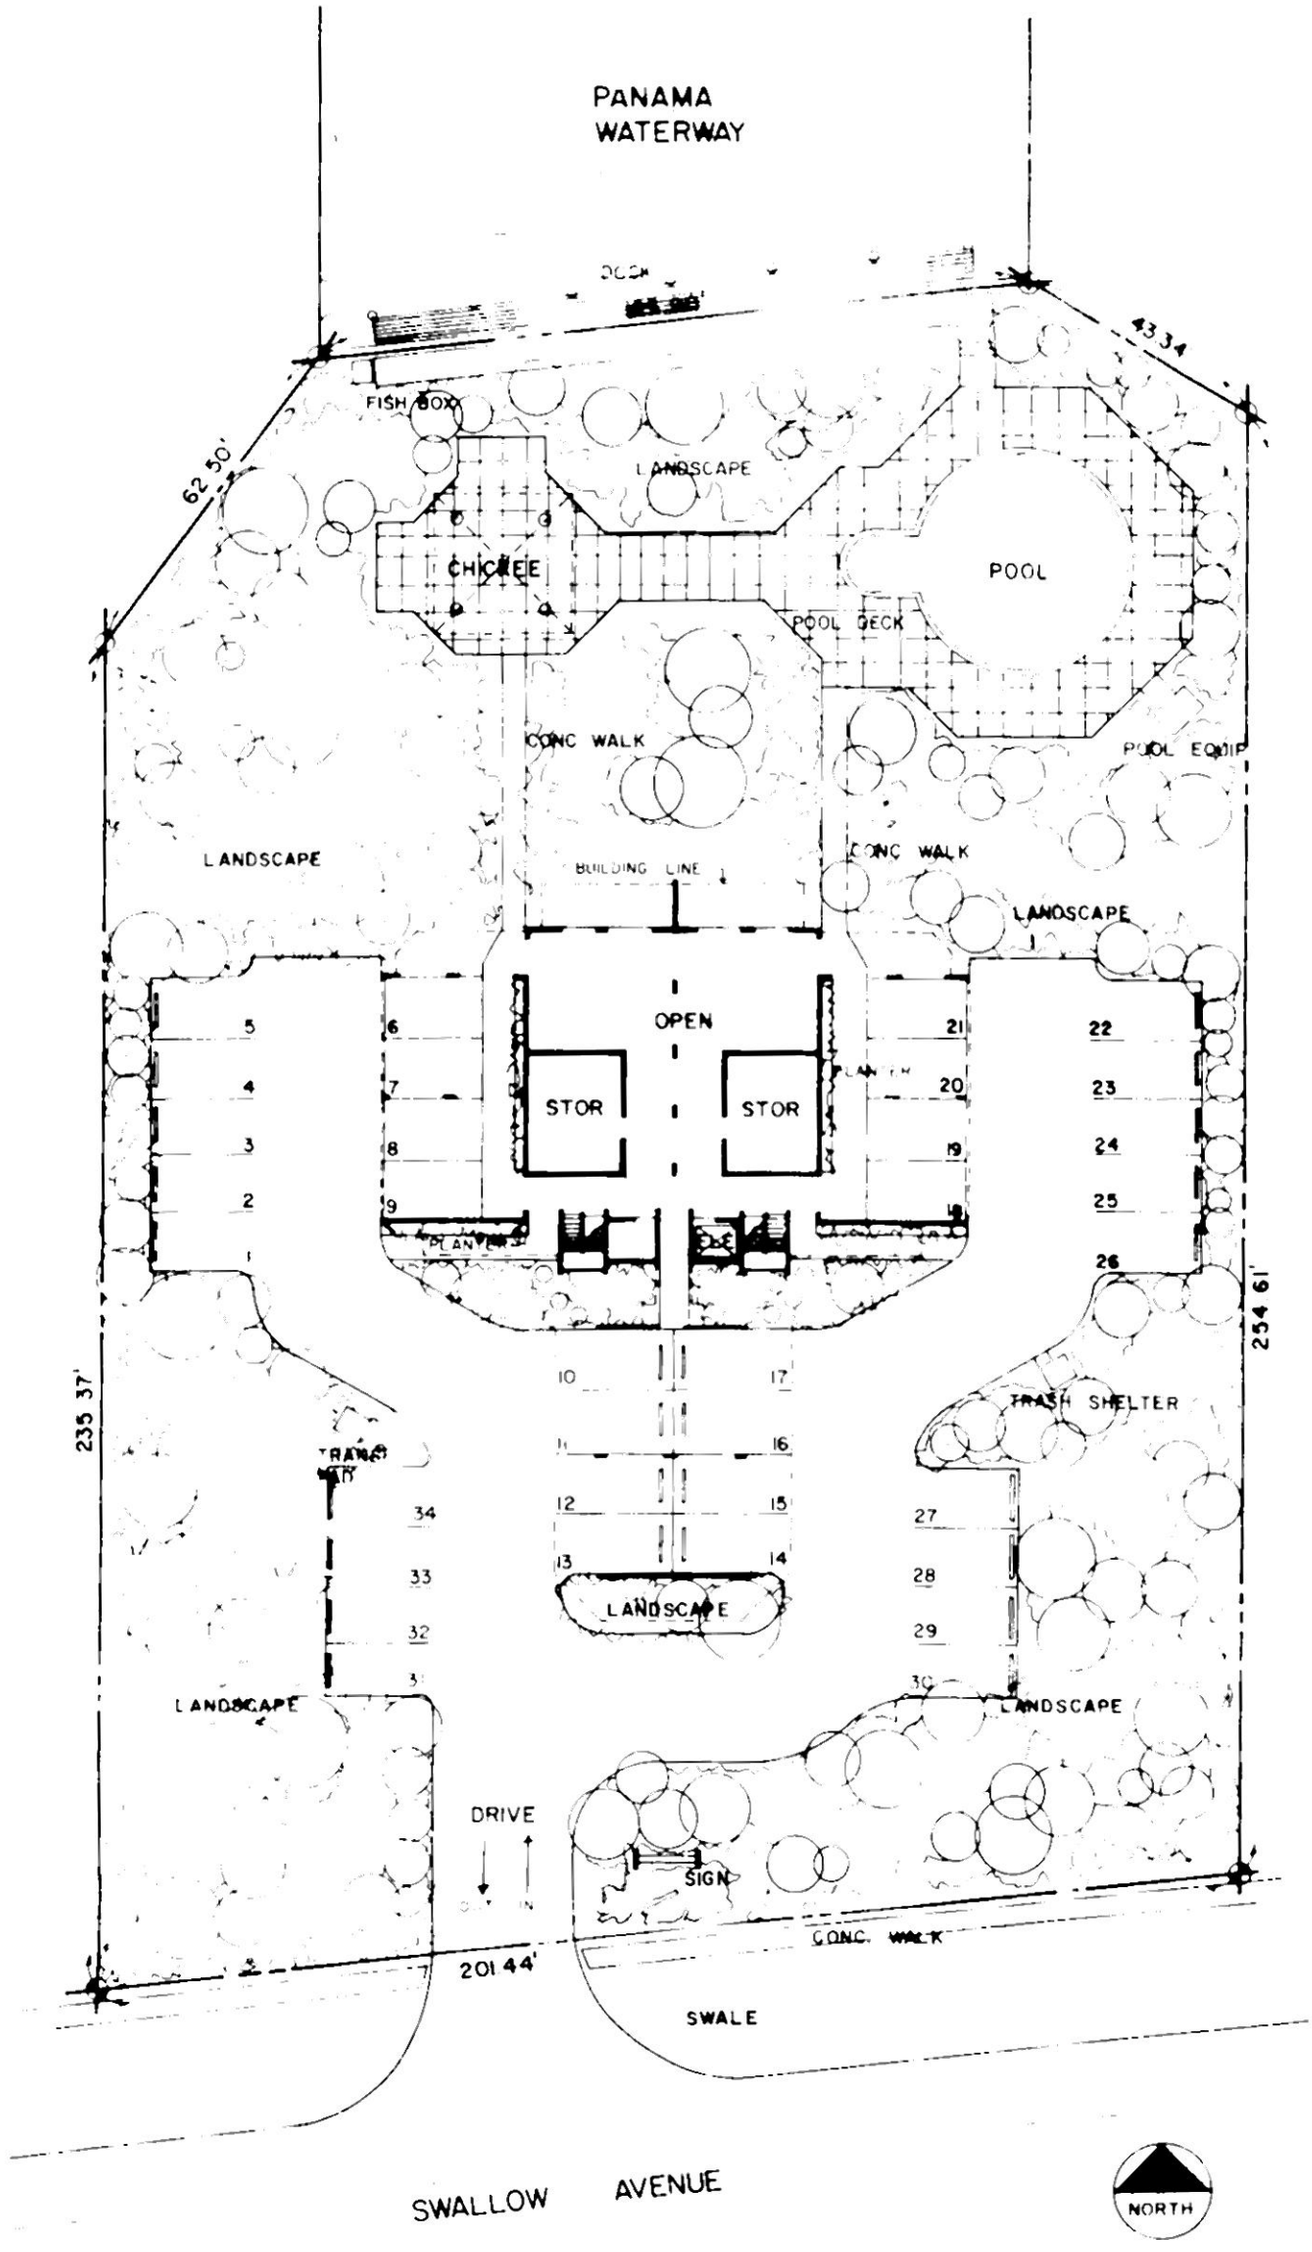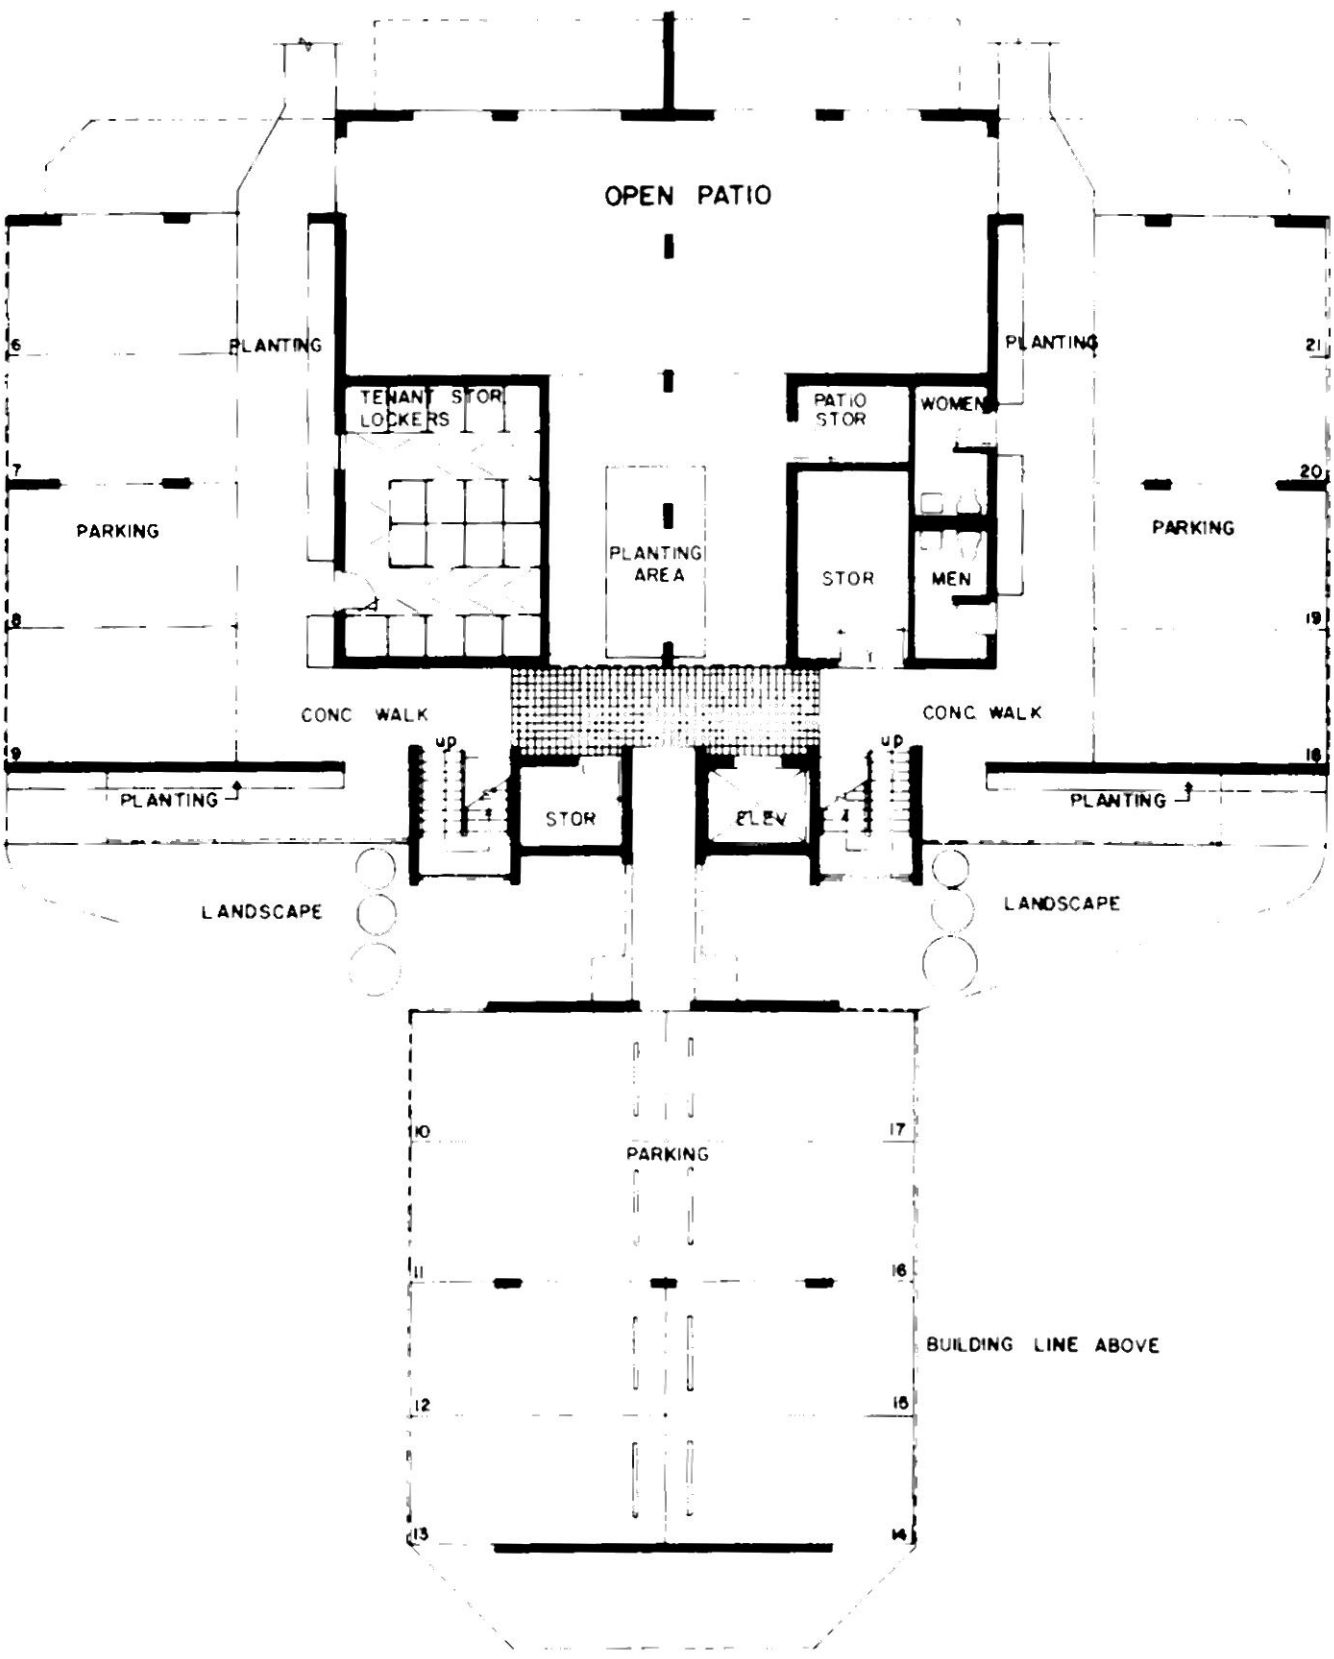


GROUND FLOOR PLAN

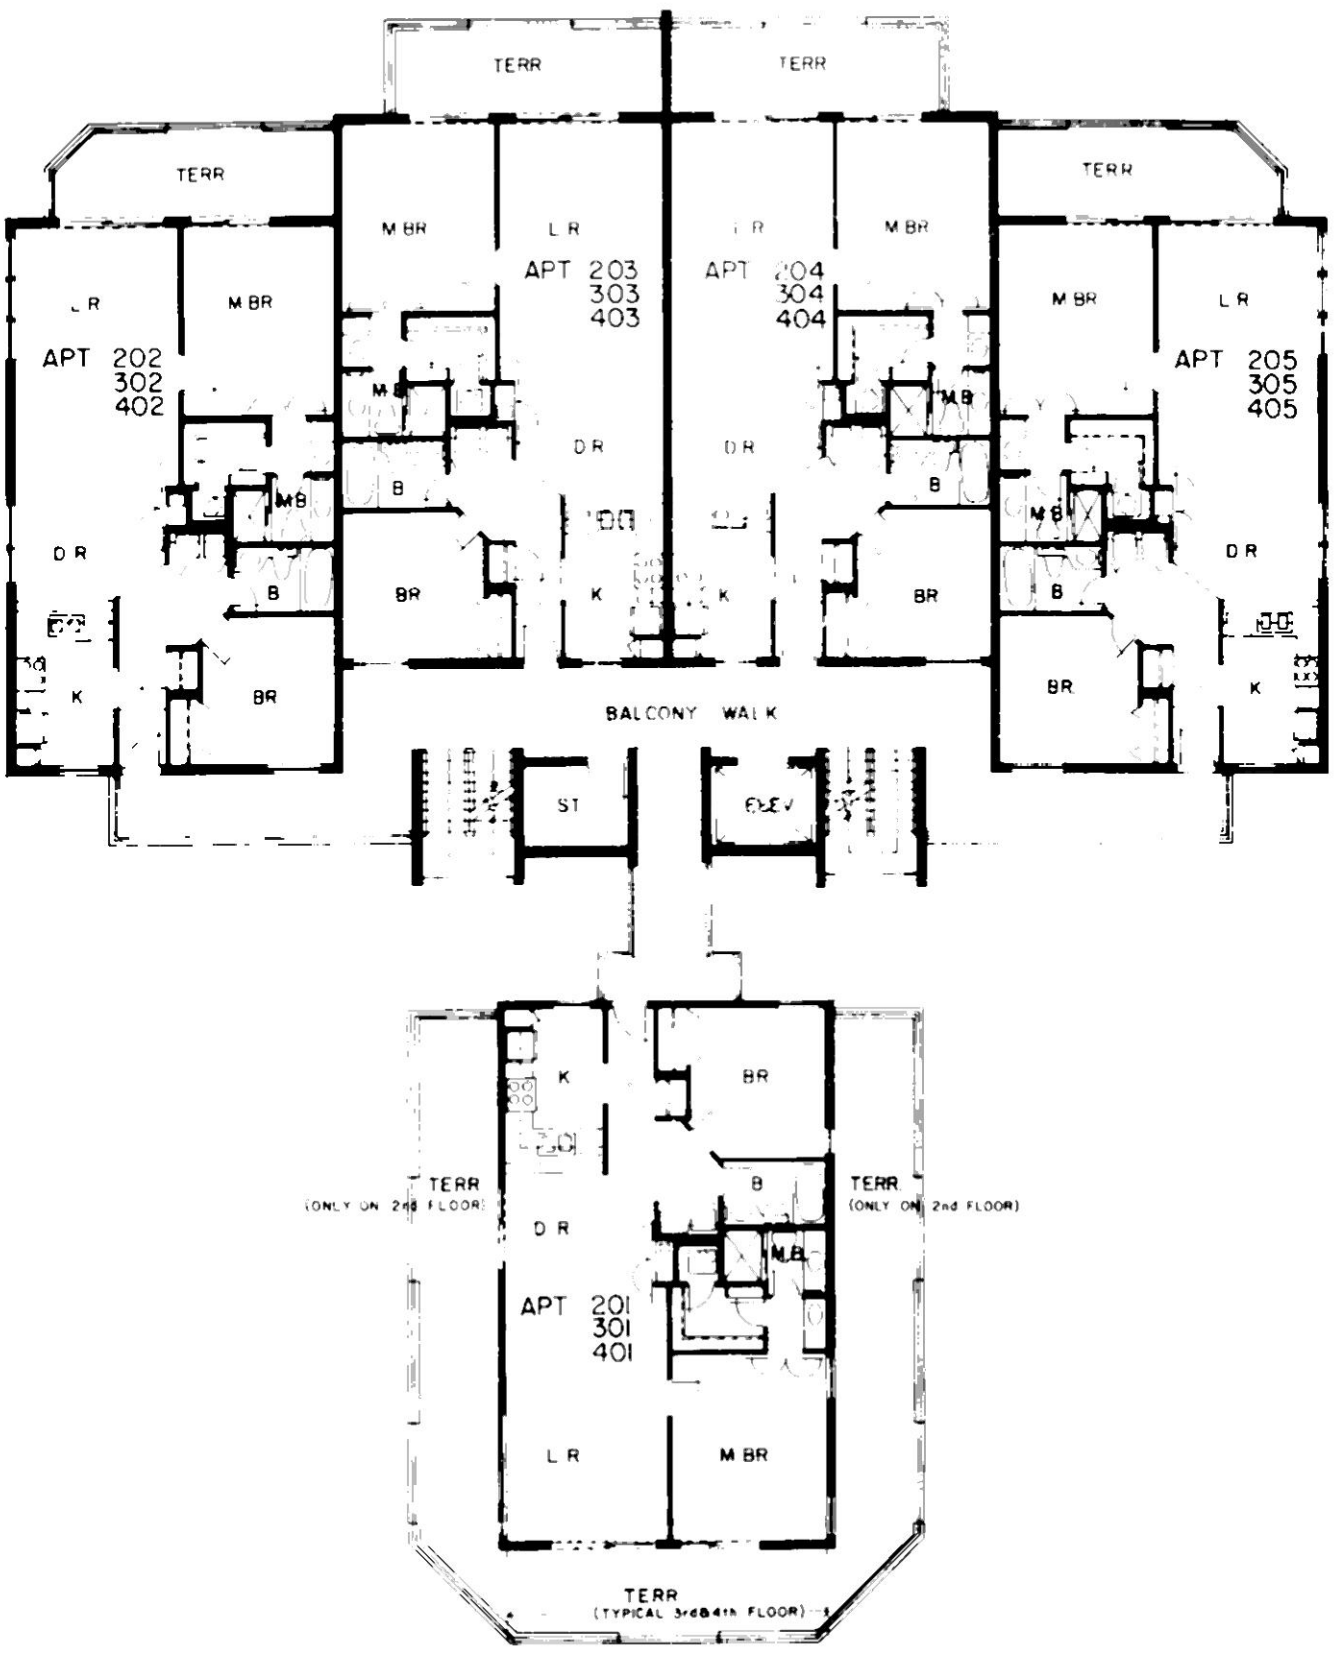


2nd, 3rd, & 4th FLOOR PLAN

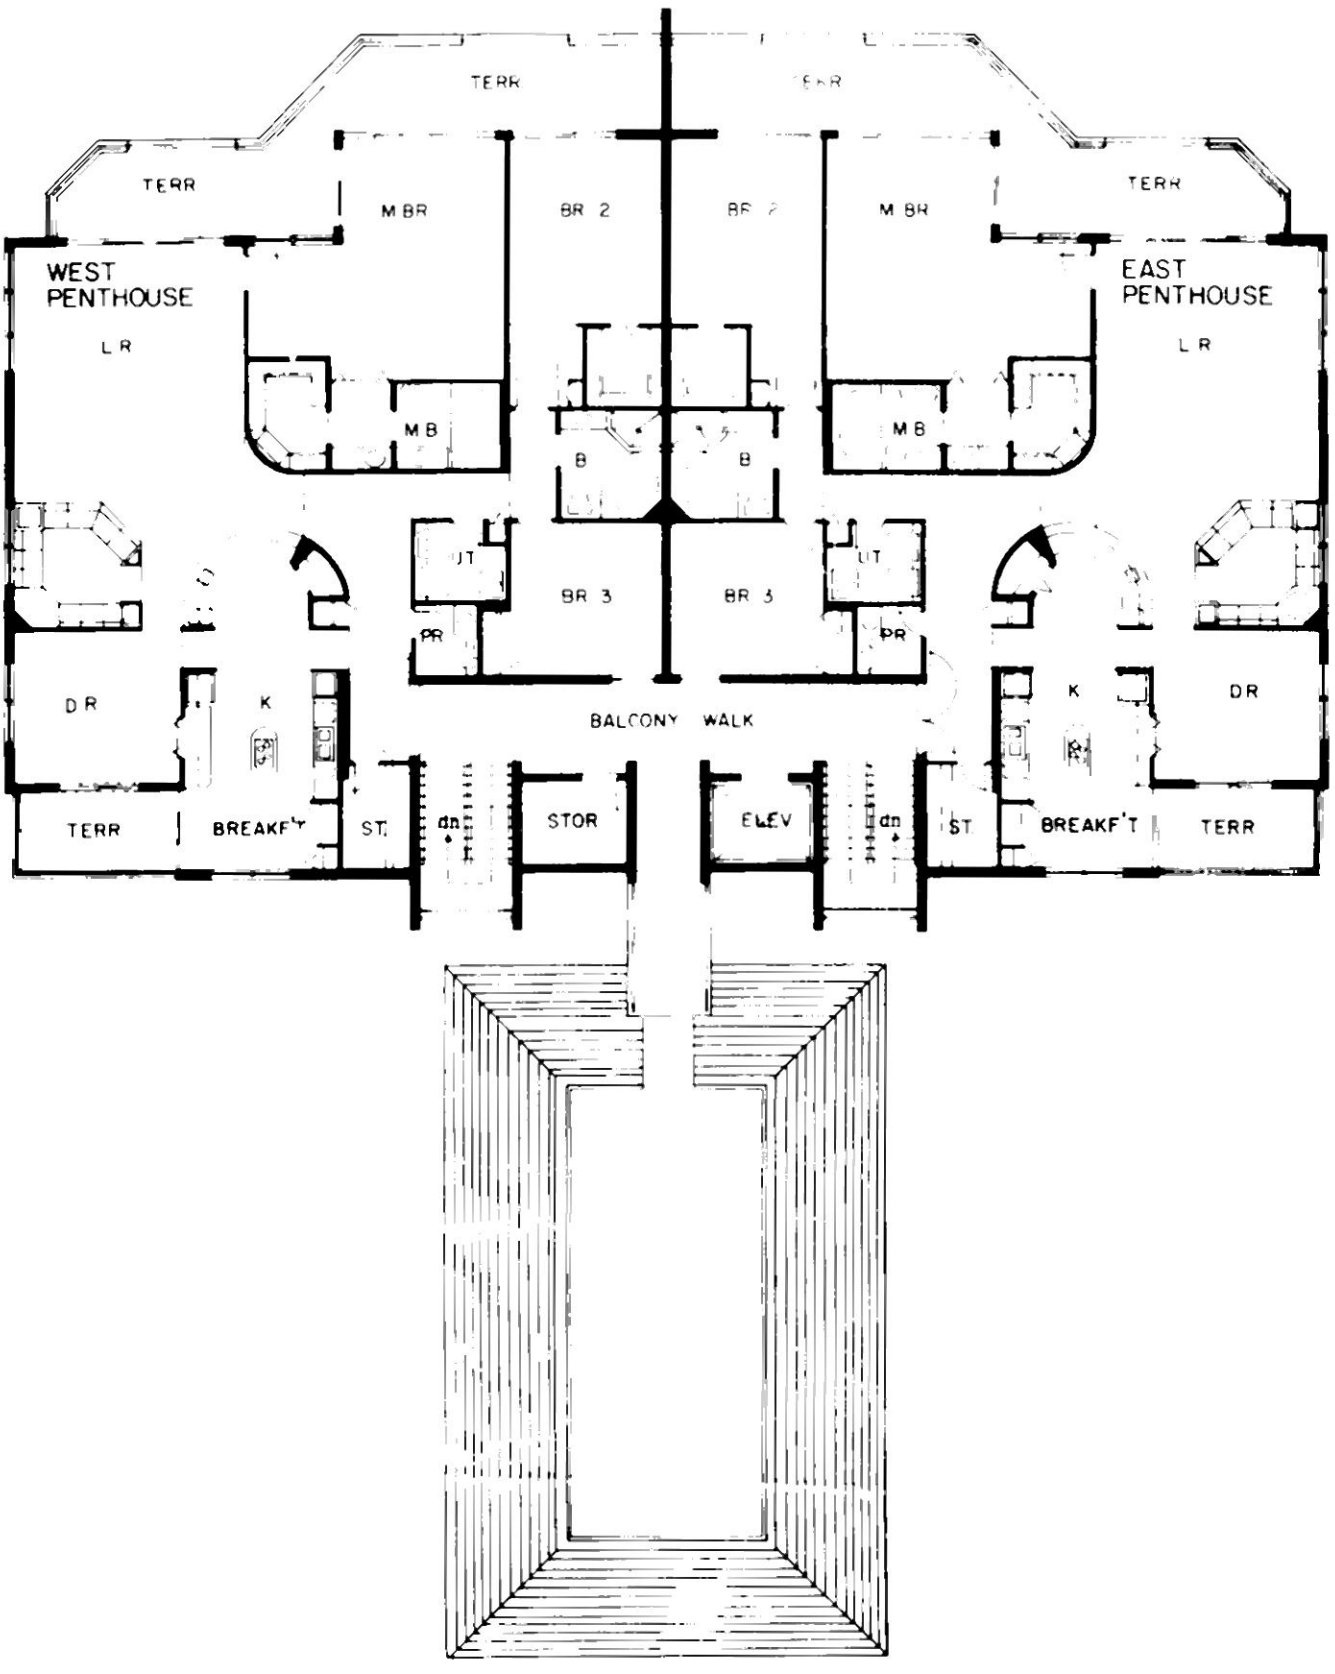

5th FLOOR PLAN

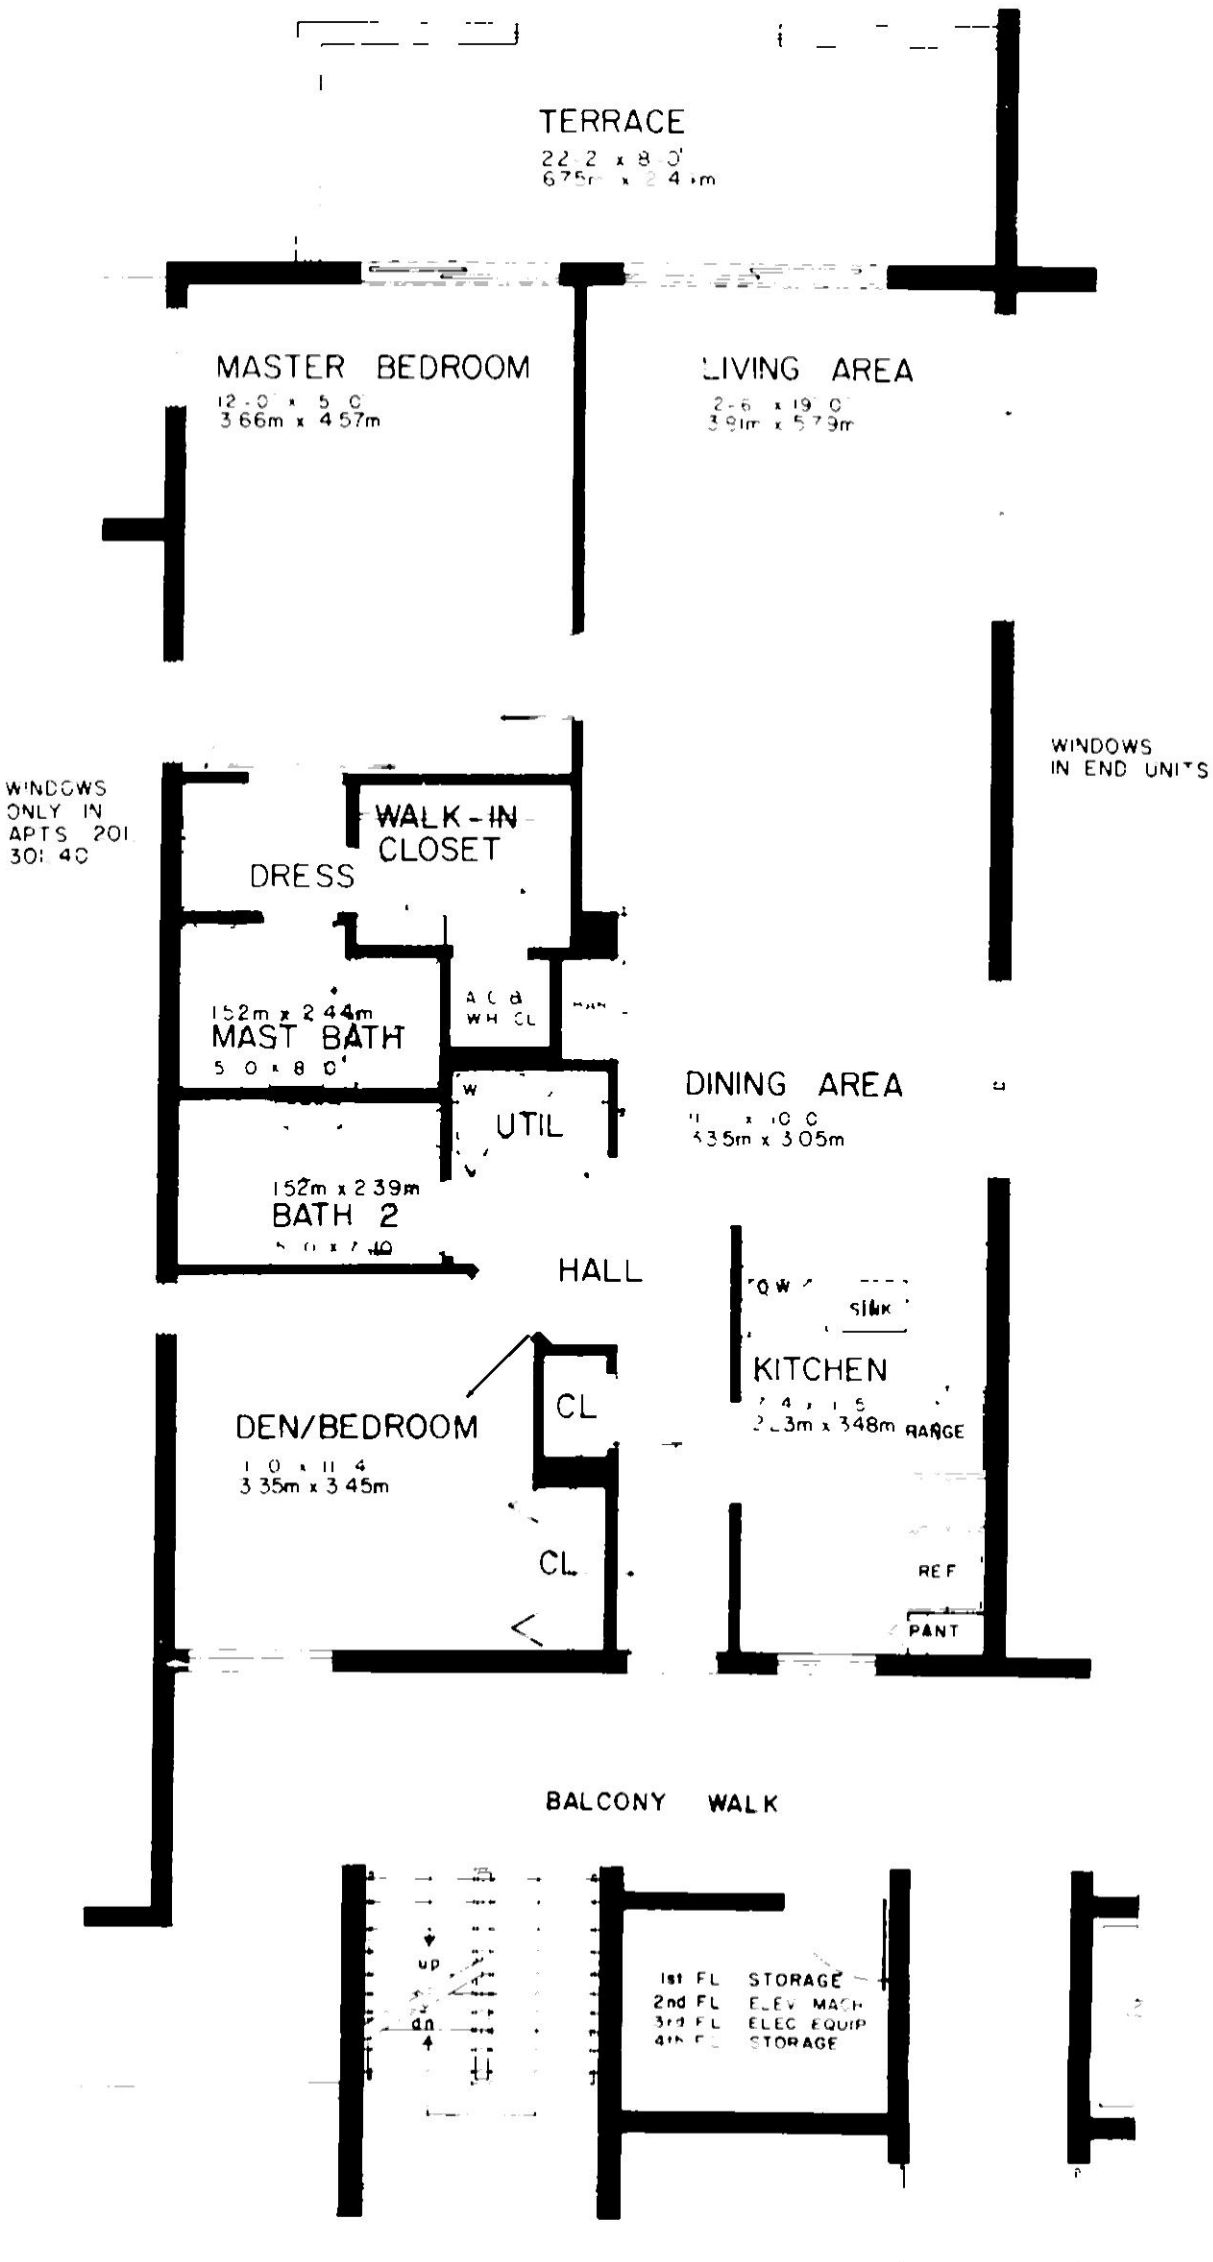

TYPICAL UNIT

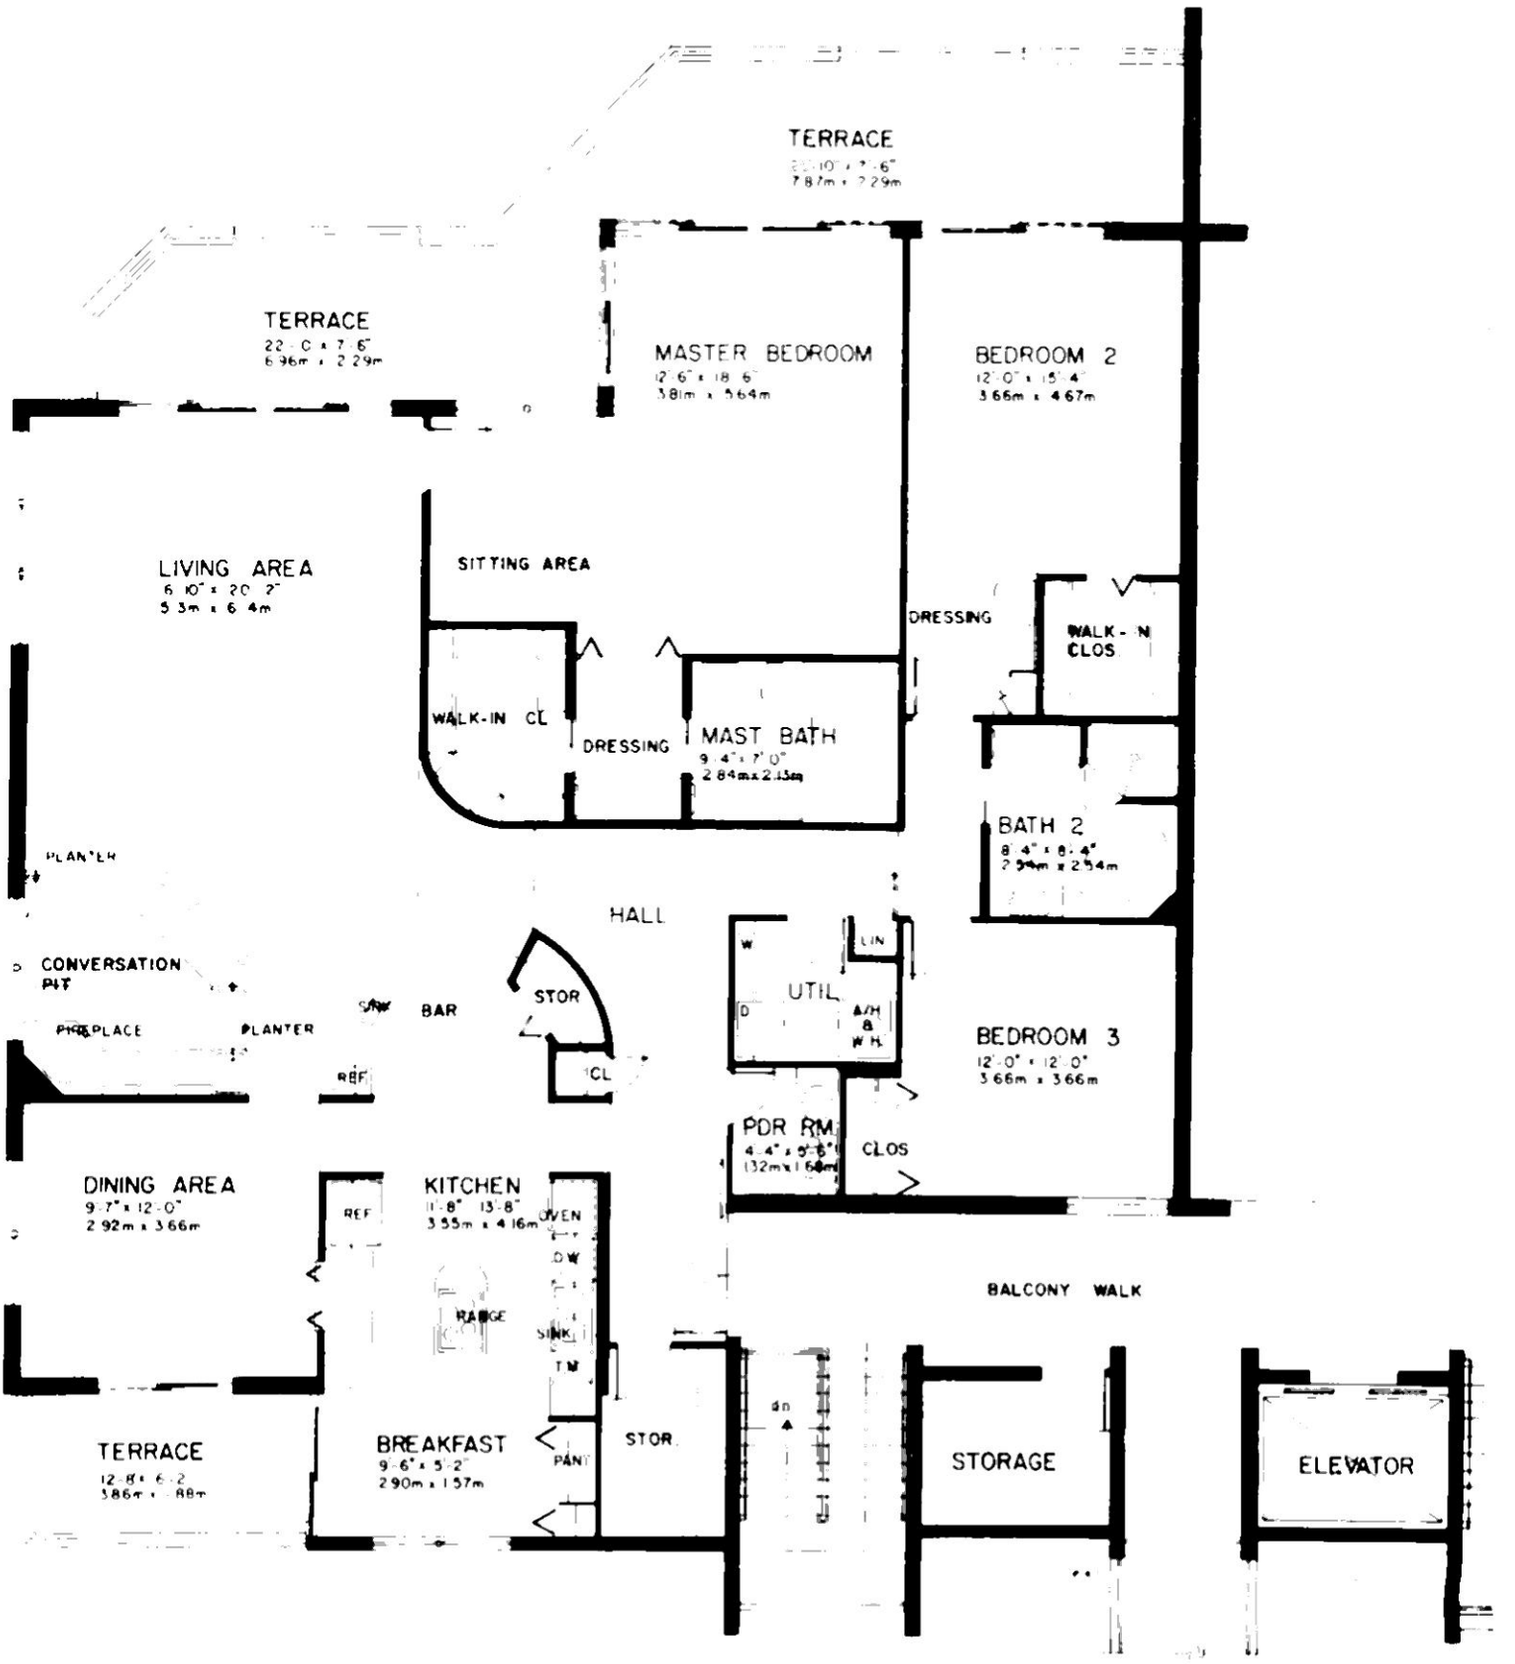

PENTHOUSE UNIT