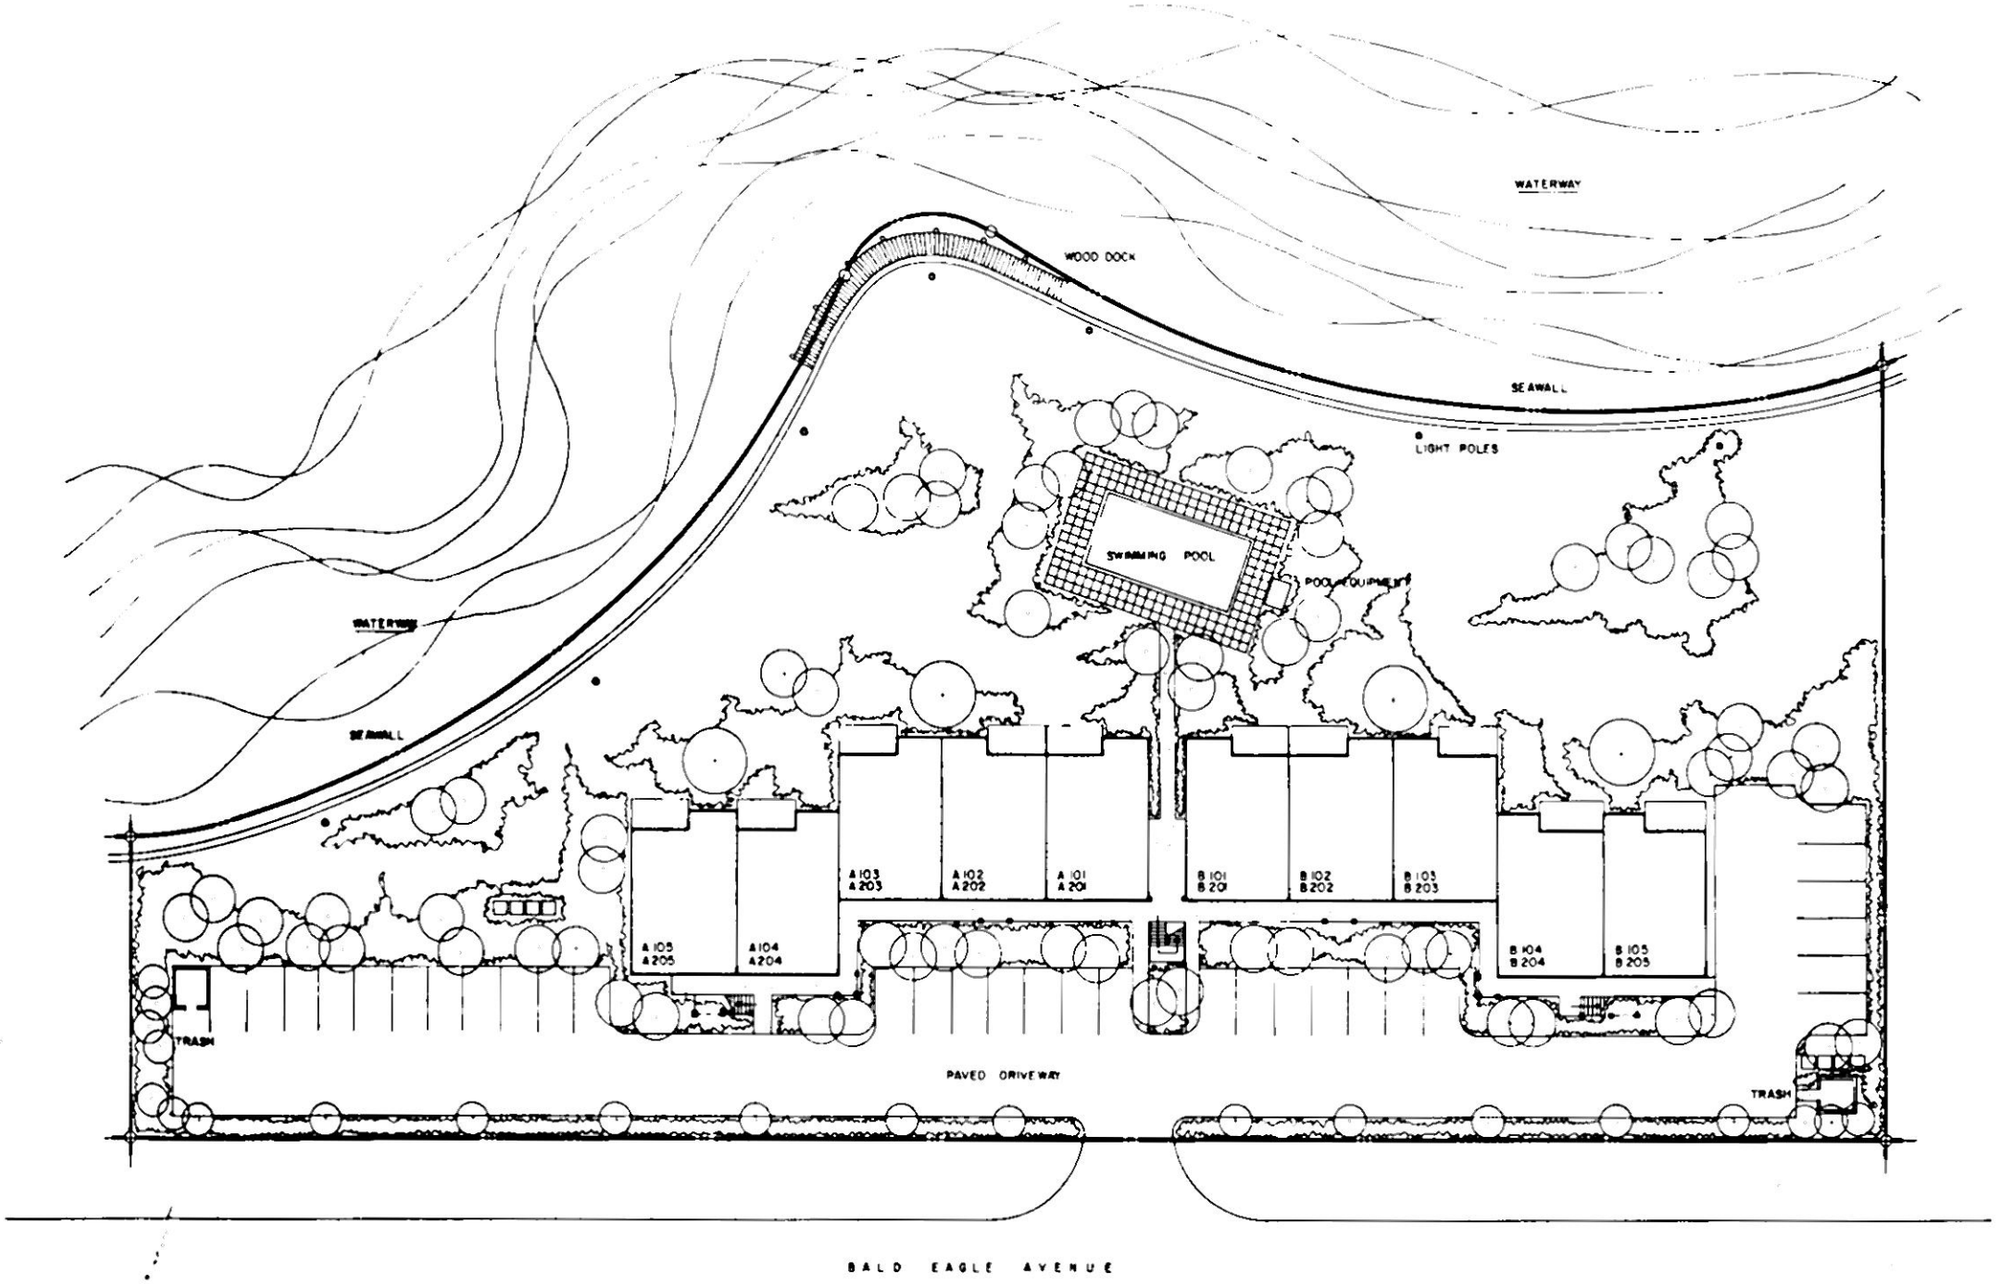
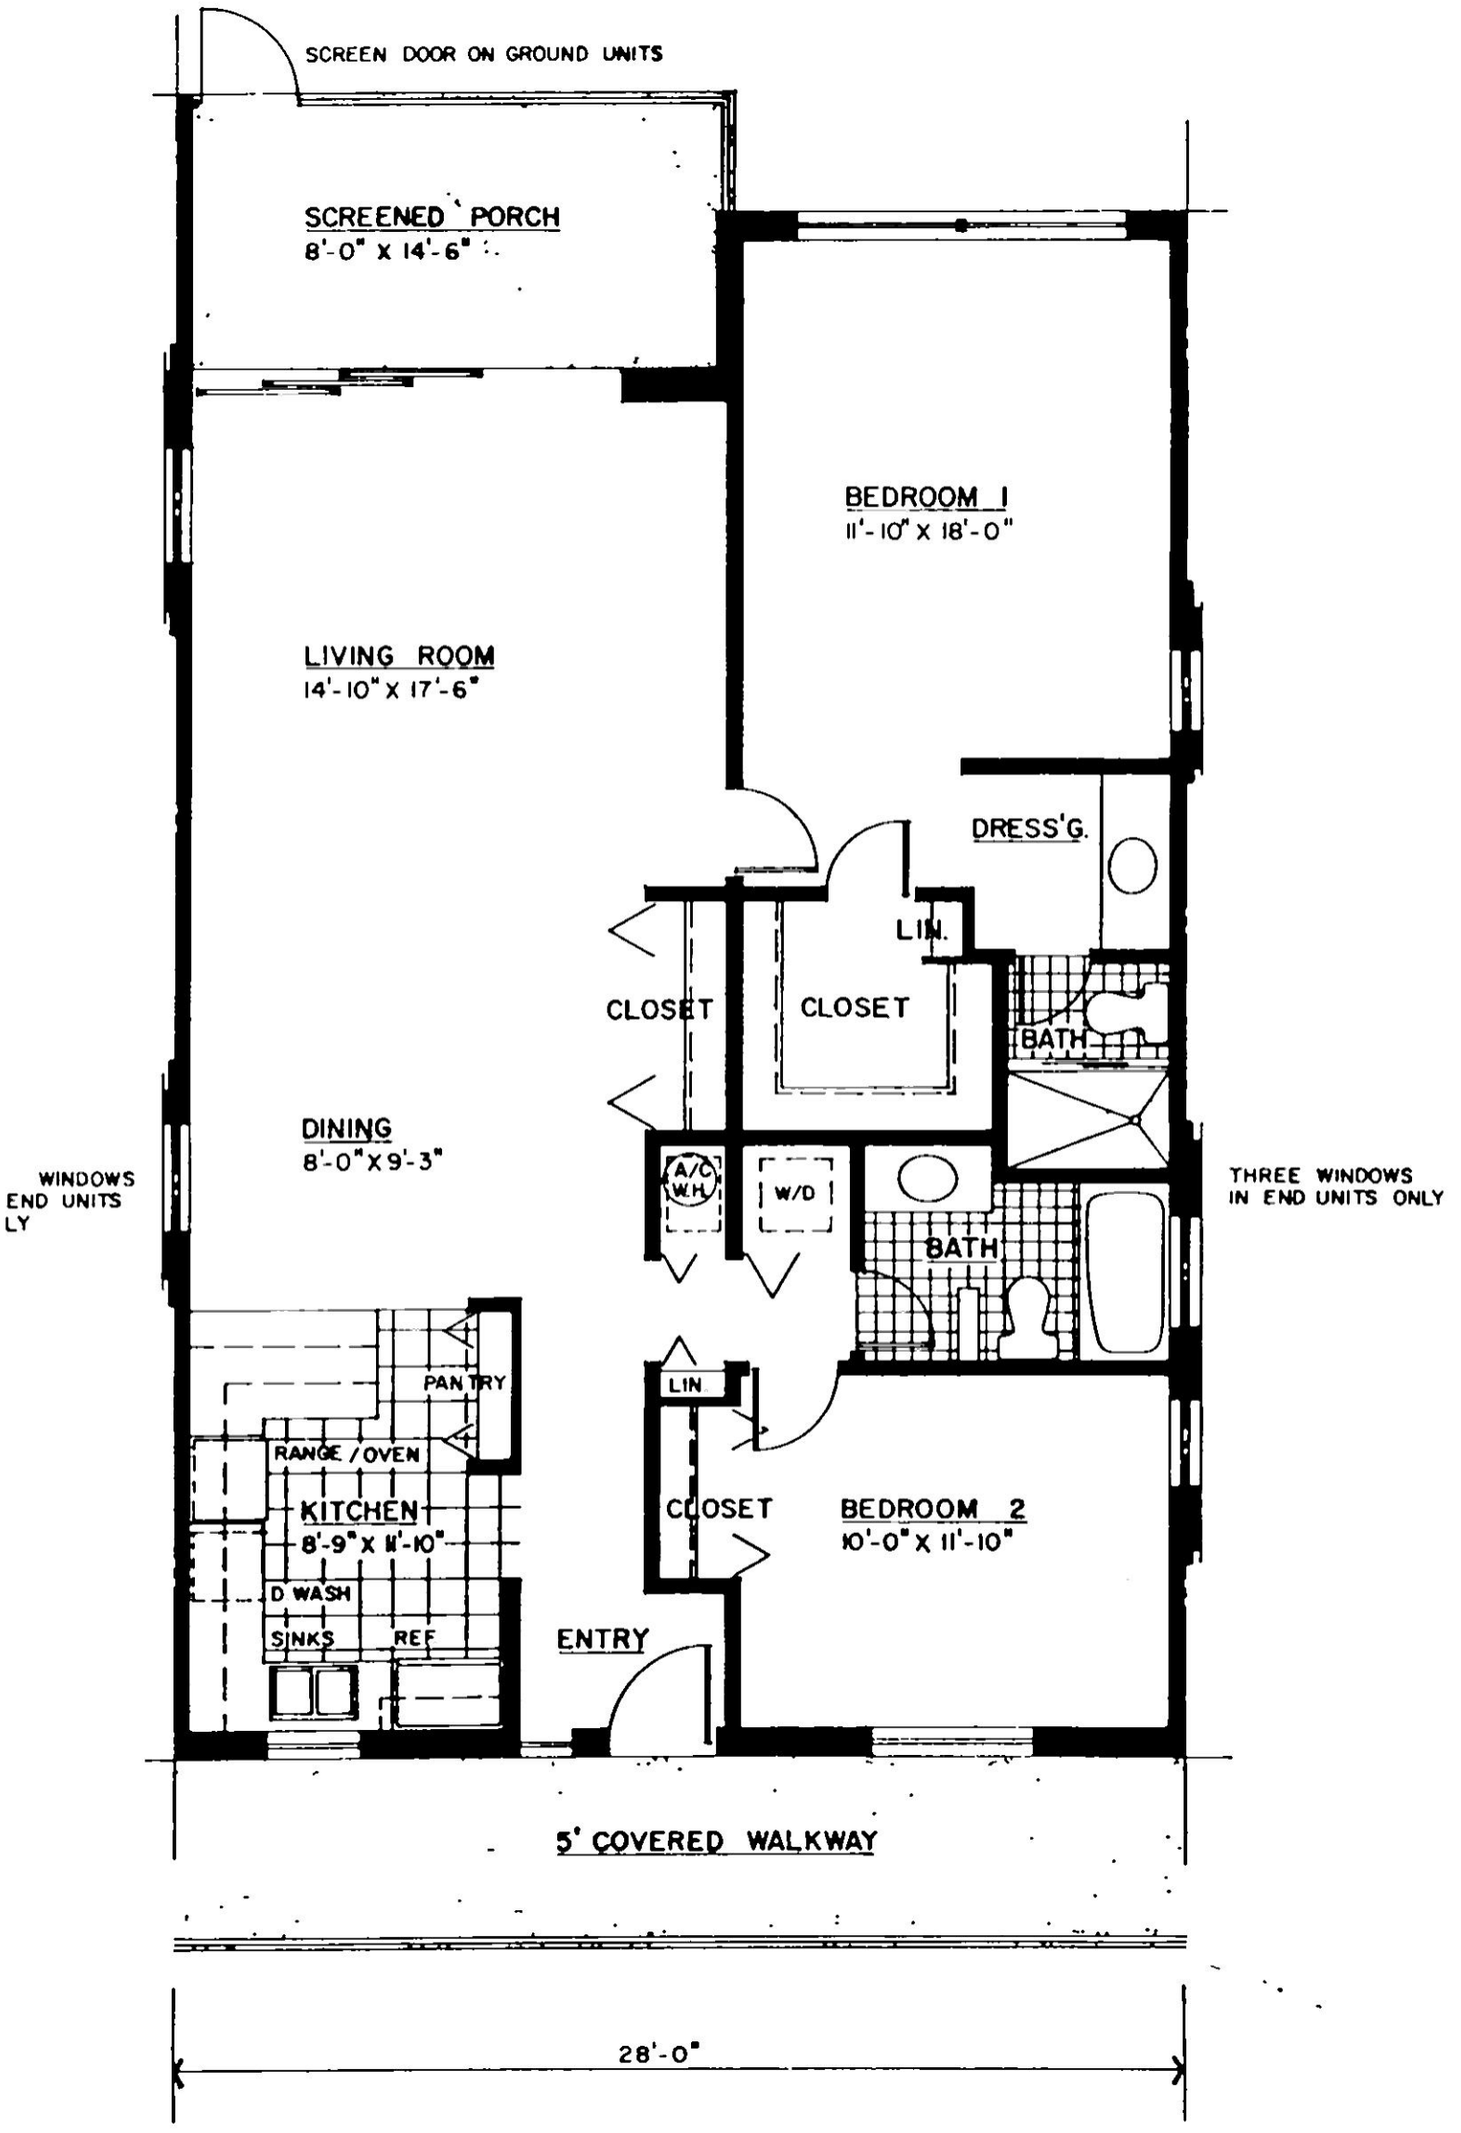

WATERWAY
WOOD DOCK
SEAWALL
LIGHT POLES
SWIMMING POOL
POOL EQUIPMENT
WATERWAY
SEAWALL
A 103
A 203
A 102
A 202
A 101
A 201
B 101
B 201
B 102
B 202
B 103
B 203
A 105
A 205
A 104
A 204
B 104
B 204
B 105
B 205
TRASH
PAVED DRIVEWAY
TRASH
BALD EAGLE AVENUE

SITE PLAN



TYPICAL UNIT PLAN