


Site Plan


Alley
Alley
Loading
Garbage
Residential Storage
Electrical Room
Office Storage
Garage Parking
Garage Parking
Ramp to Second Level Assigned Parking
Lobby
Lobby
Elev
Elev
Entrance
Entrance
Exit Gate
Entrance Gate
South Collier Boulevard
N


First Floor


401 402 403 404 405
Storage
501 502 Assoc. 504 505
Electrical Room
301 Storage 303
Open Parking
Open Parking
Ramp to Second Level Assigned Parking
Lobby
Lobby
Elev.
Elev.
Entrance
Entrance
Entrance Gates

Second Floor

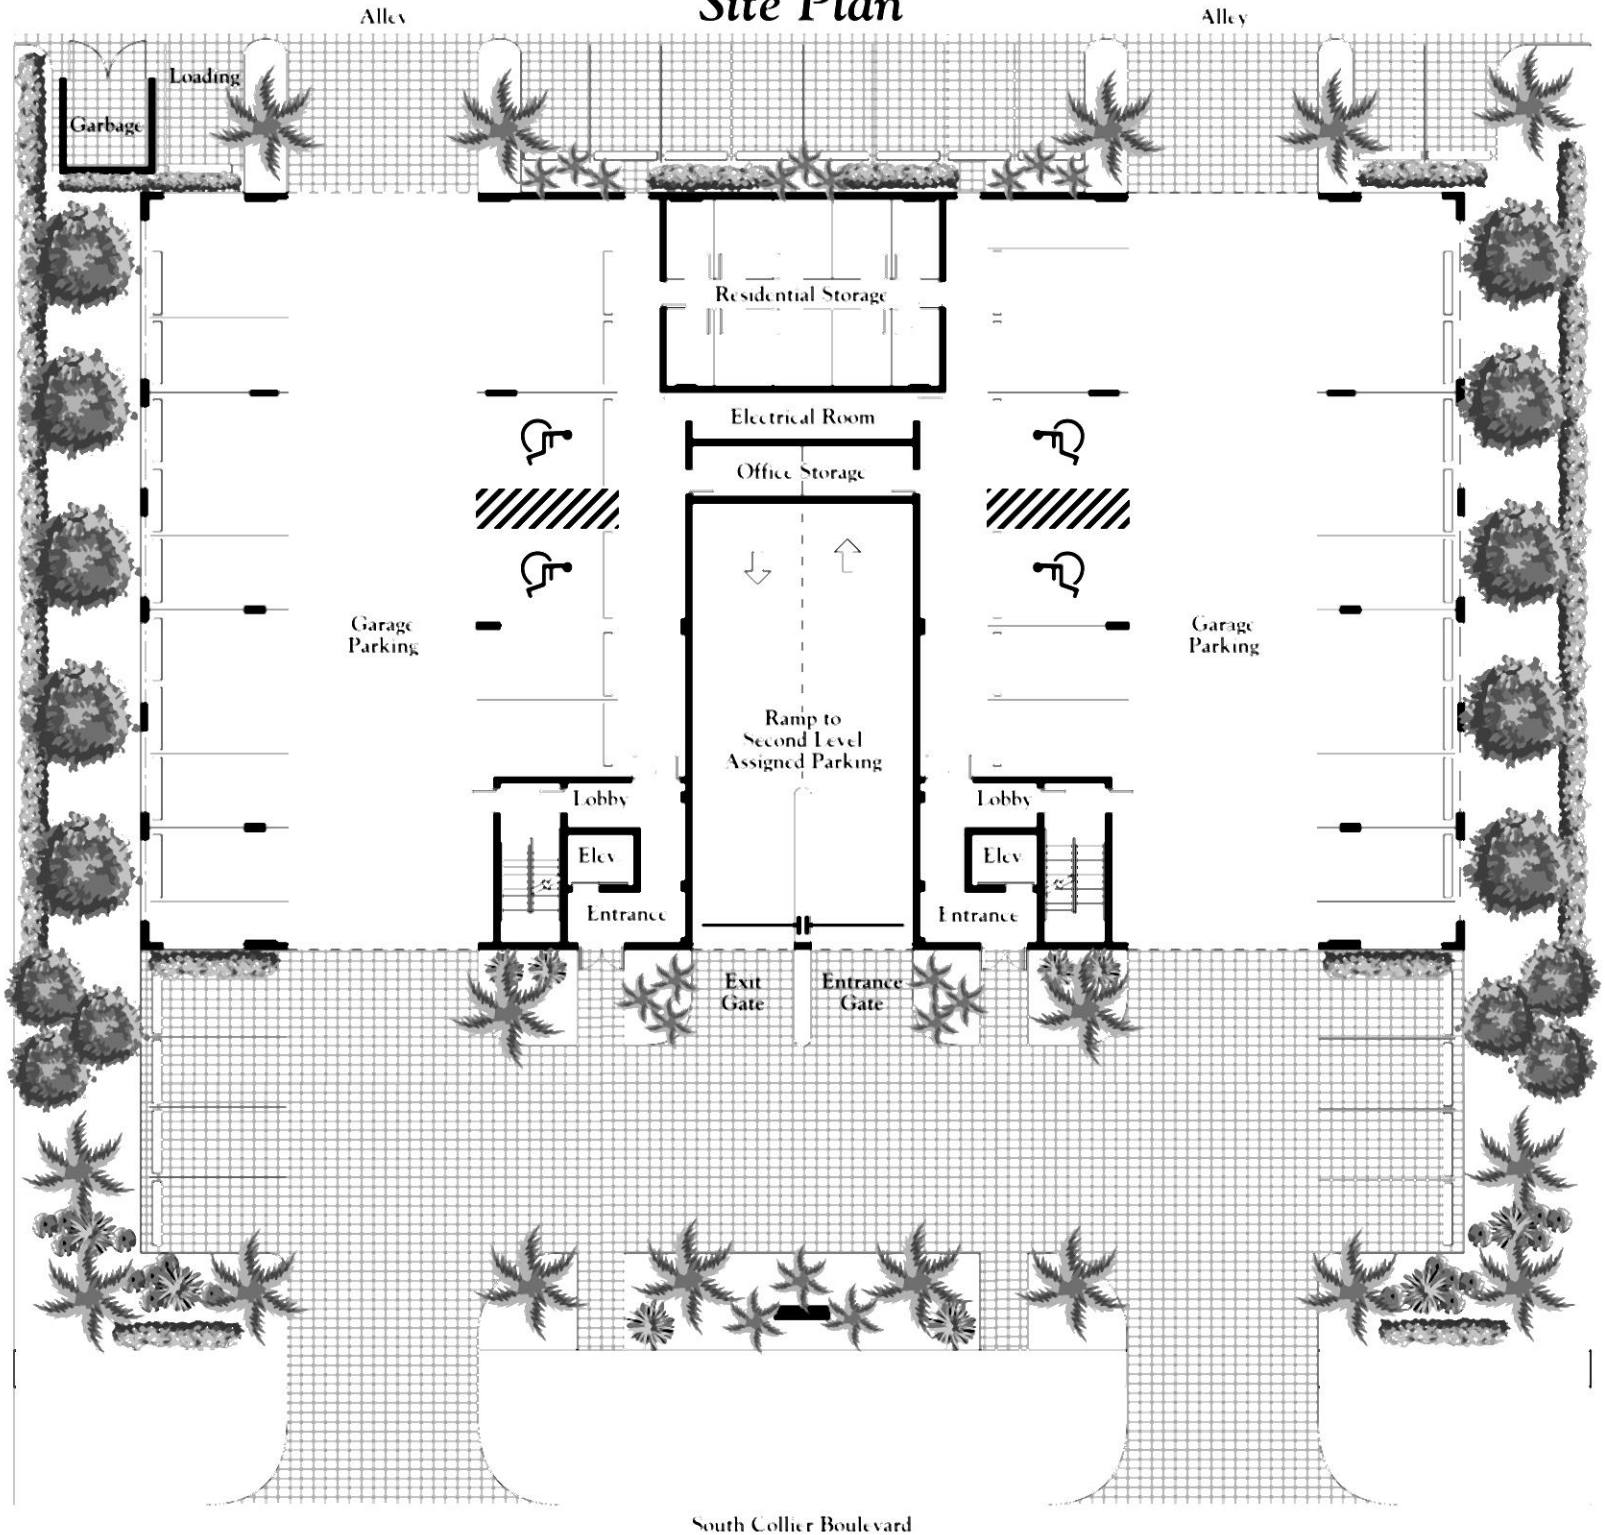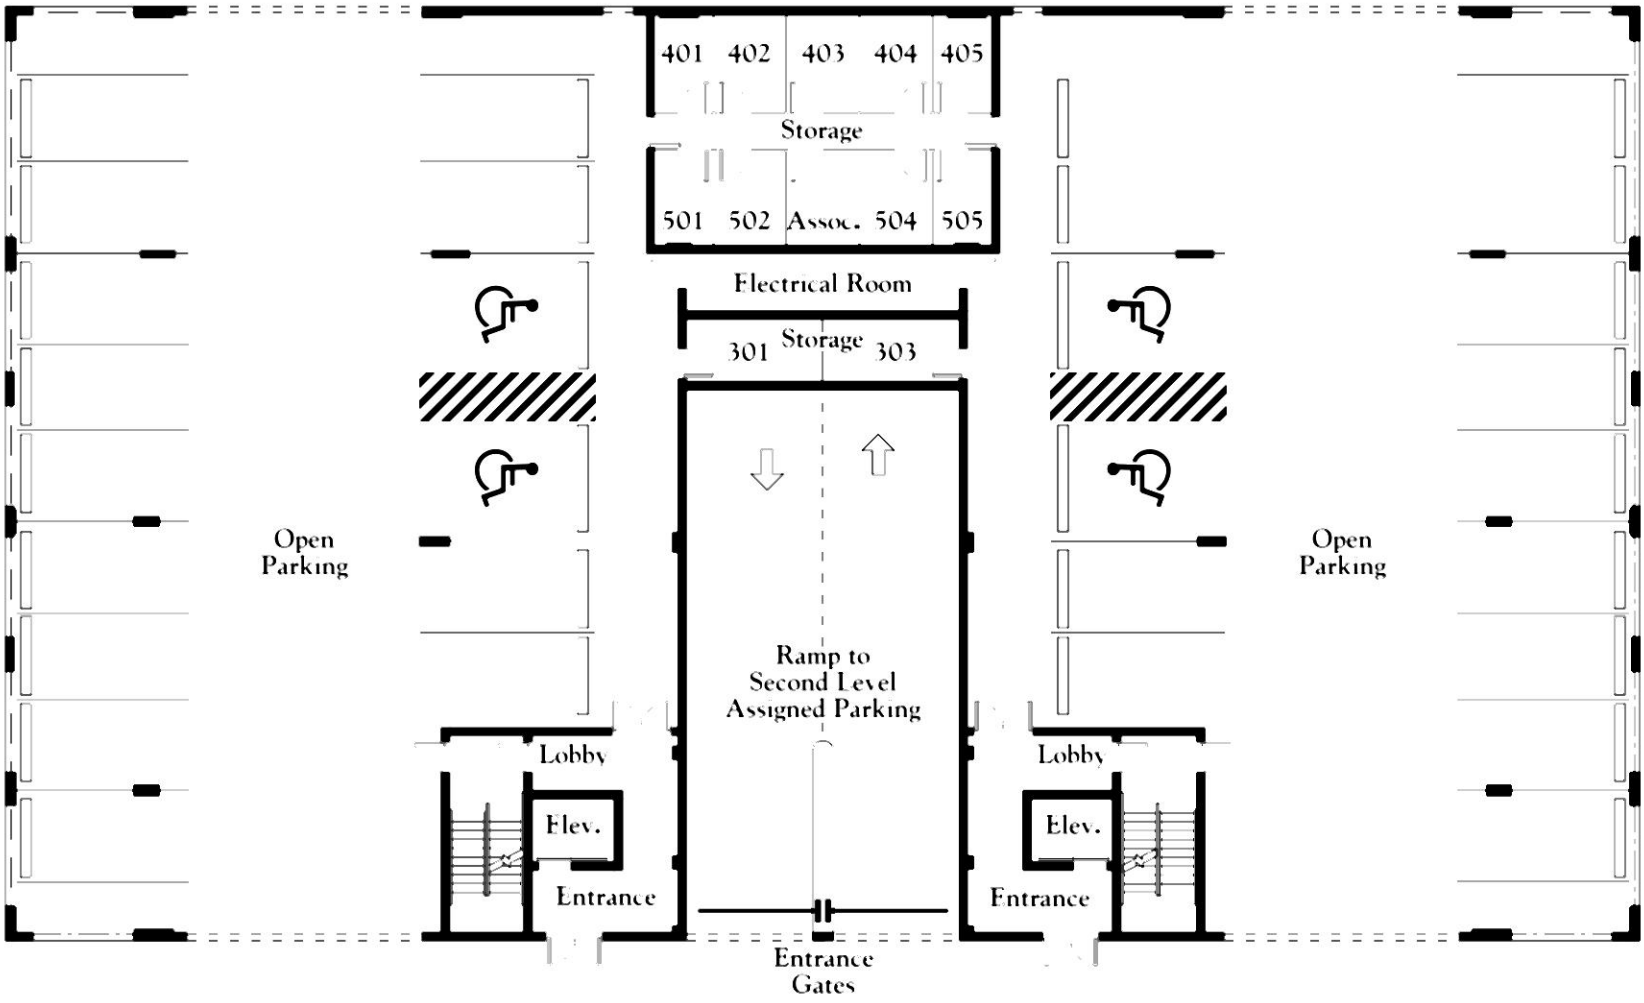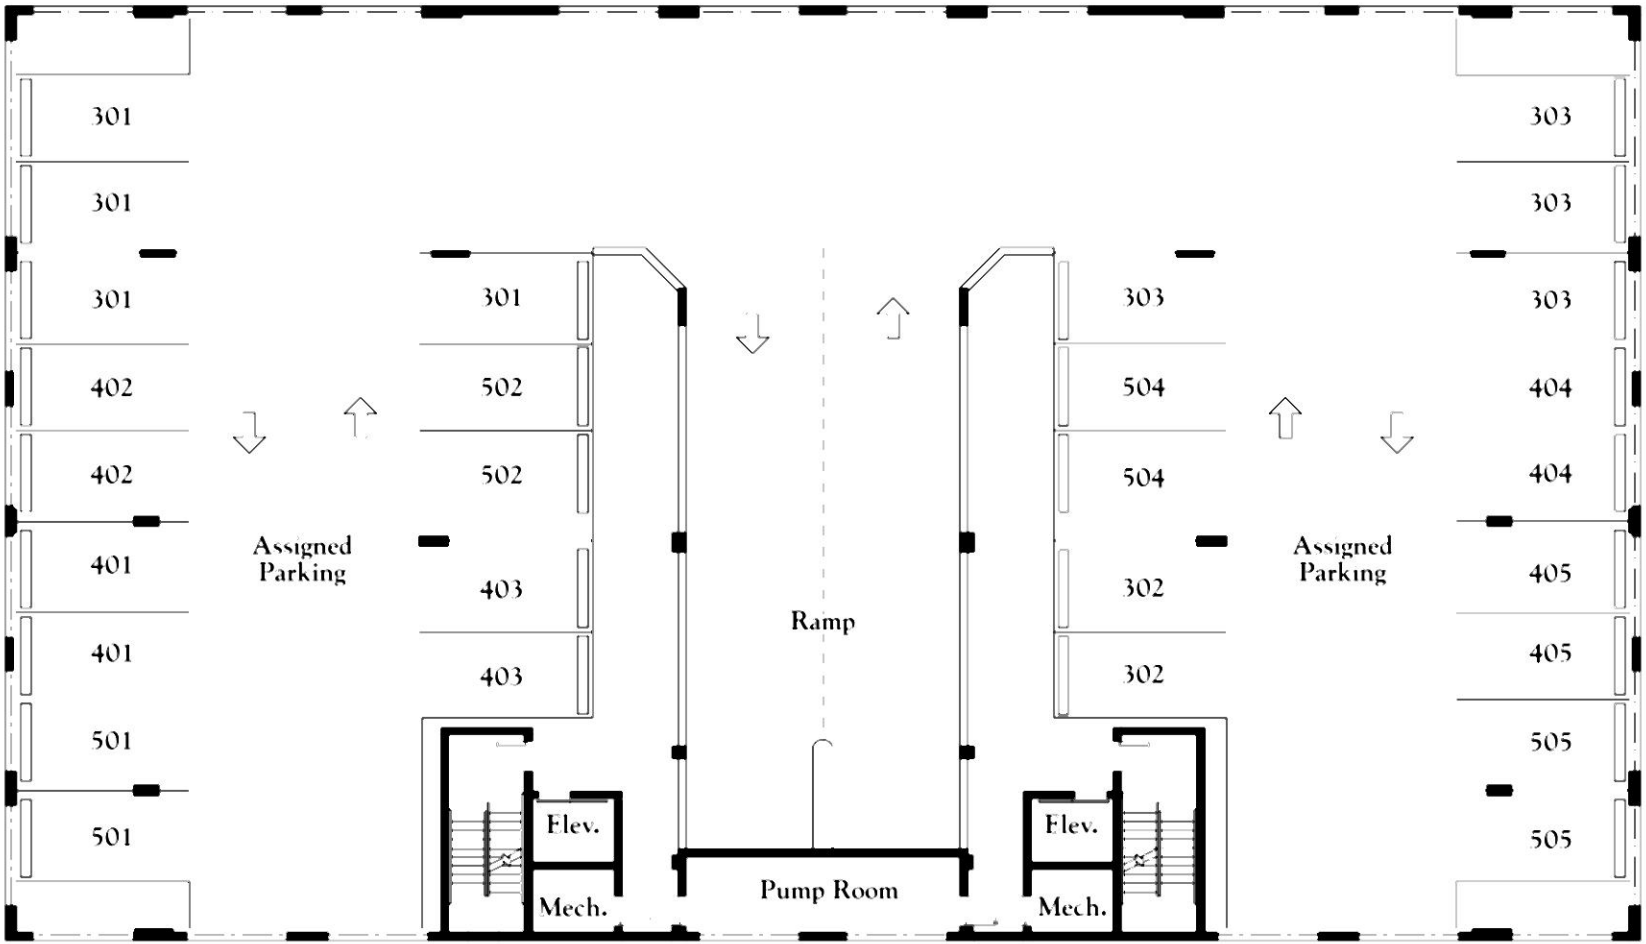


Third Floor

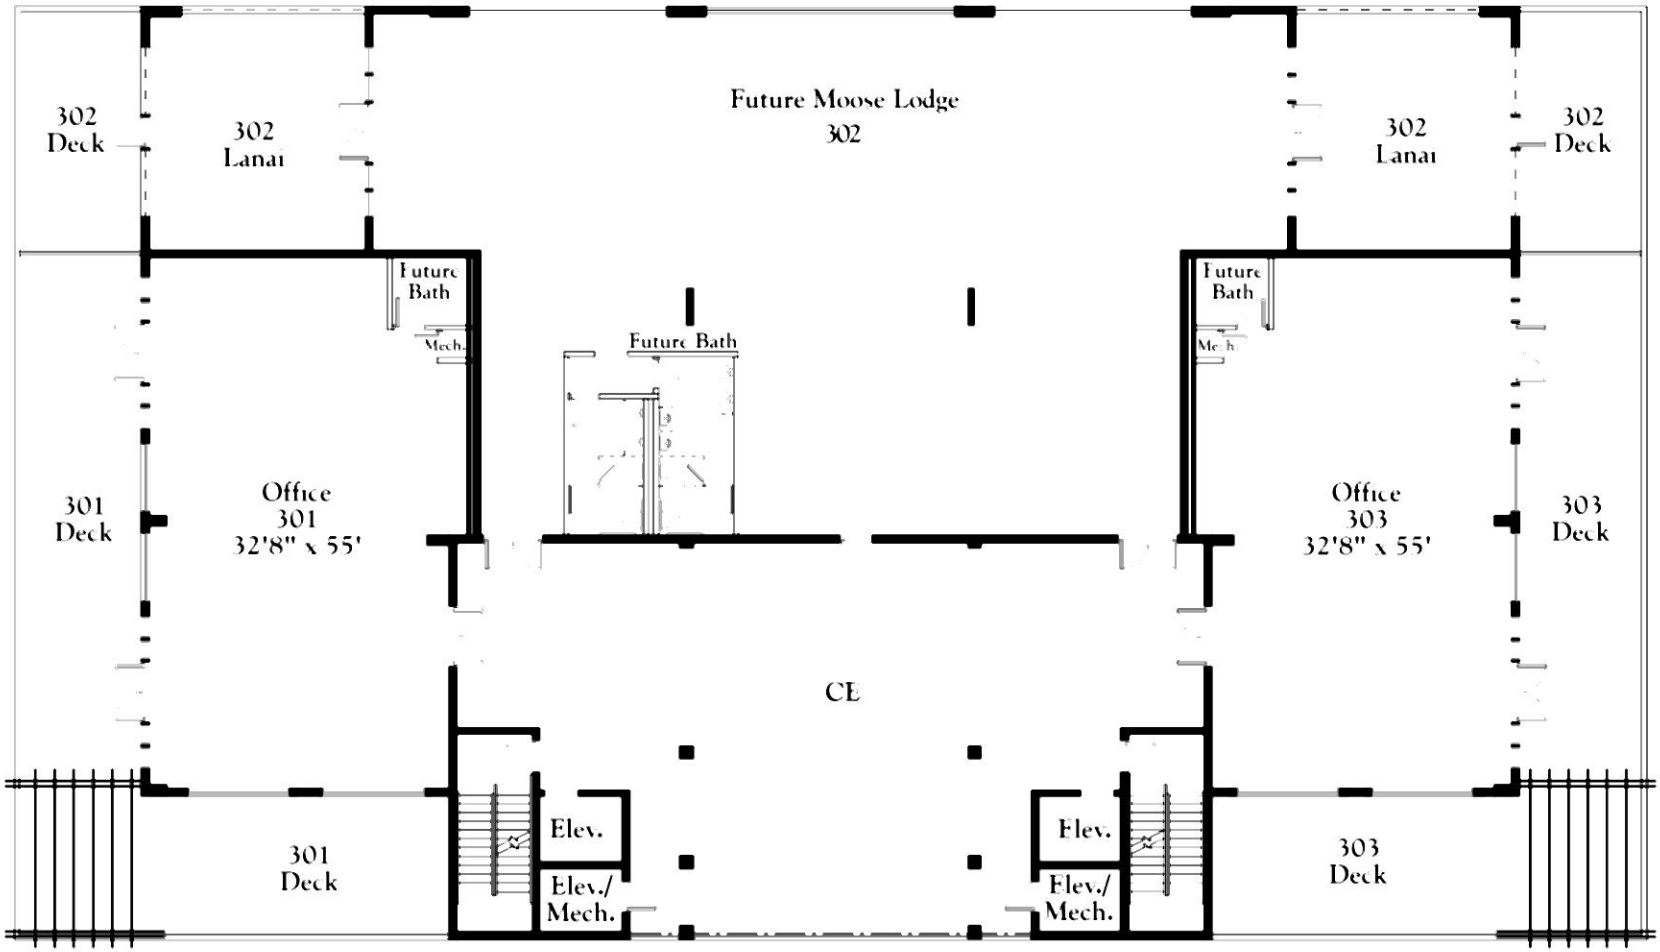


Third Floor		
301/303 Office	112 Sq. Ft. Storage in Garage	1,800 Sq. Ft. under air
302 Office		4,500 Sq. Ft. under air


Fourth Floor

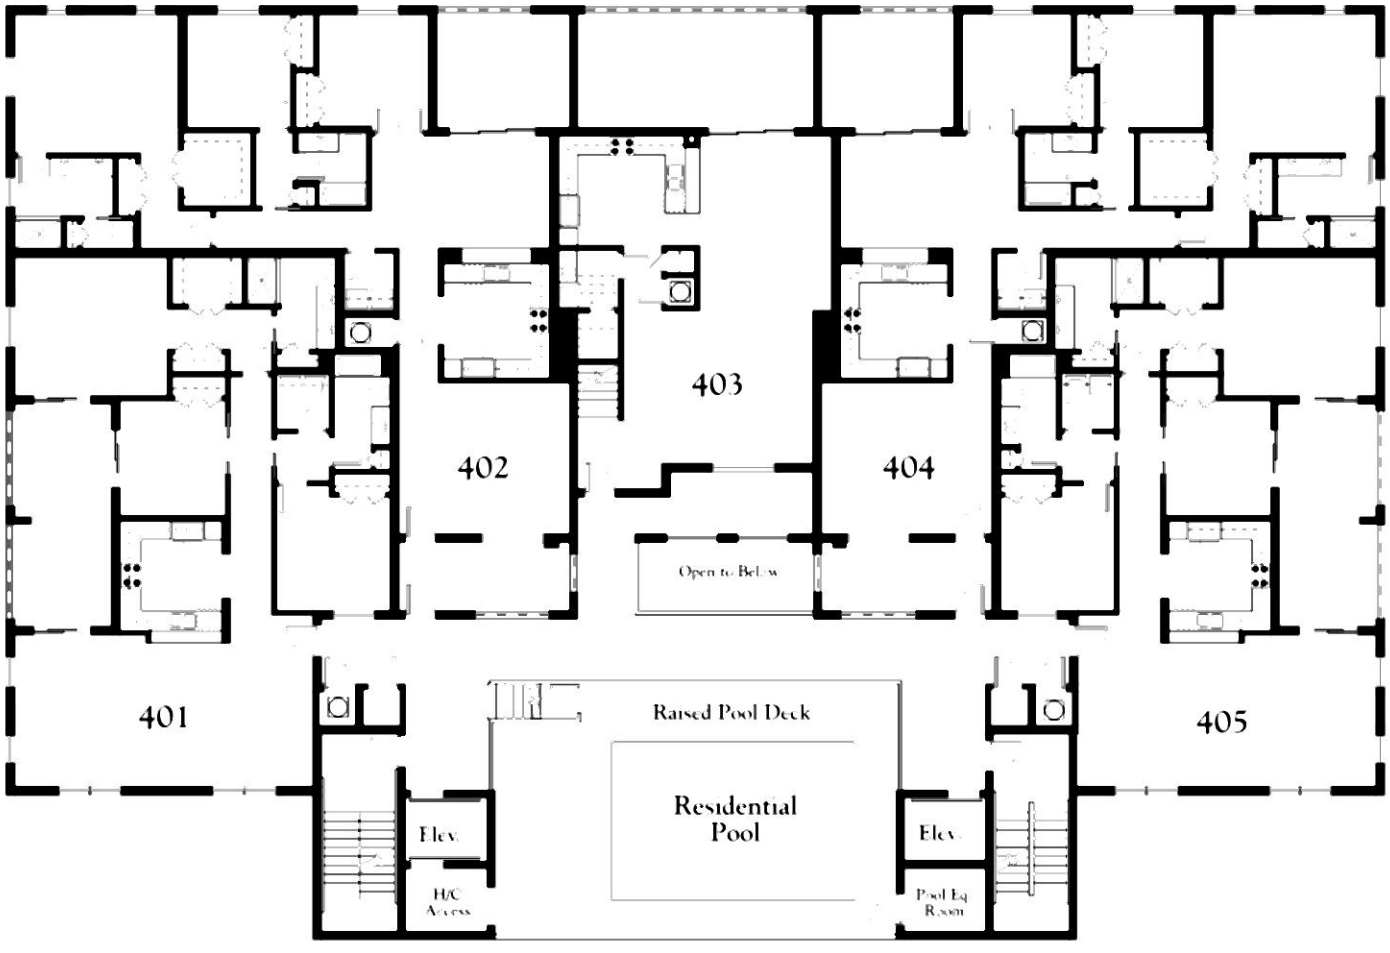

Fifth Floor

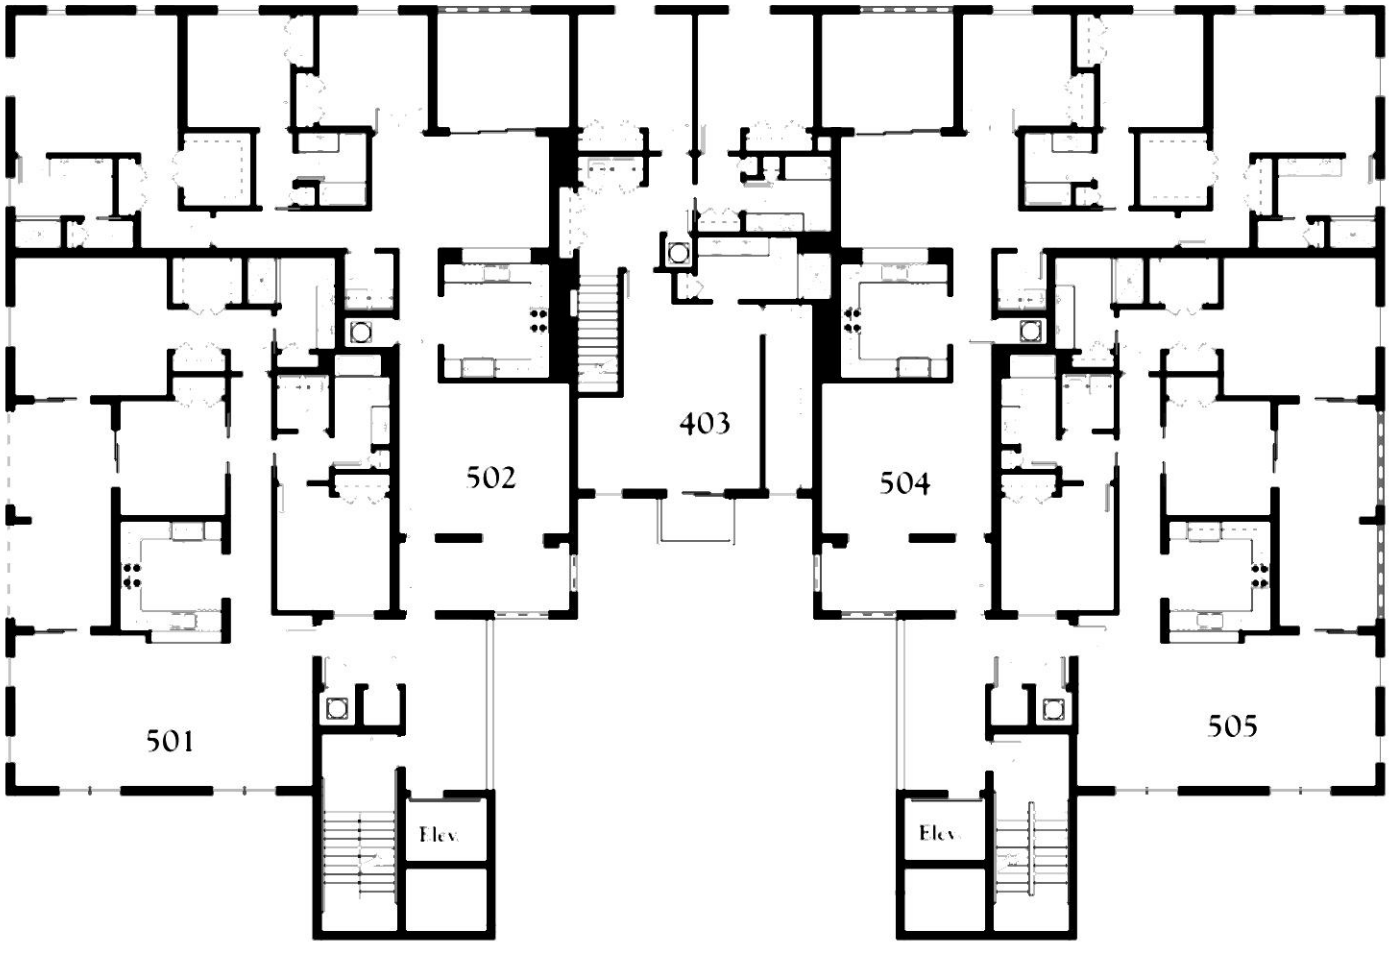


Egret

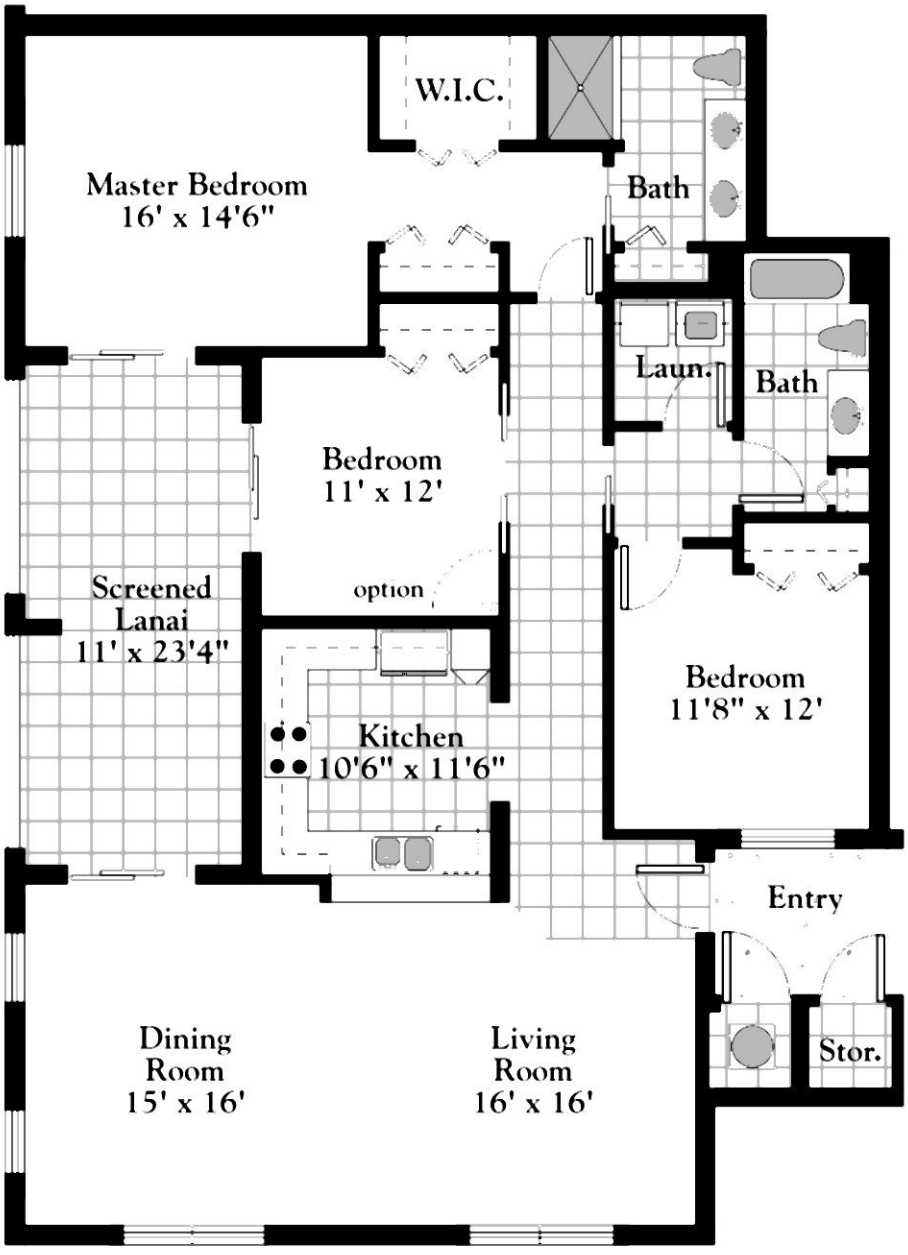

Egret (4th floor, 5th floor, Units 401, 405, 501, 505)

A/C LIVING AREA	1,717 Sq Ft
LANAI	238 Sq Ft
ENTRY	60 Sq Ft
STORAGE	76 Sq Ft
TOTAL	2,091 Sq Ft

All dimensions are approximate. Information deemed reliable but not guaranteed. Drawings in architectural section shall not necessarily be to scale.

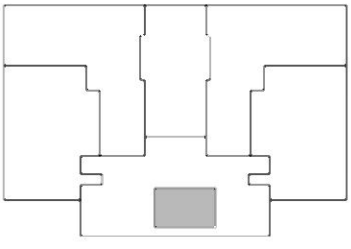


Heron




Heron (4th floor, 5th floor, Units 402, 404, 502, 504)


A/C LIVING AREA	1,764 Sq Ft.
LANAI	166 Sq Ft.
ENTRY	130 Sq Ft.
STORAGE	60 Sq Ft.
TOTAL	2,120 Sq Ft.

All dimensions are approximate. Information deemed reliable but not guaranteed.
Drawing is an artist's rendition and is not necessarily to scale.

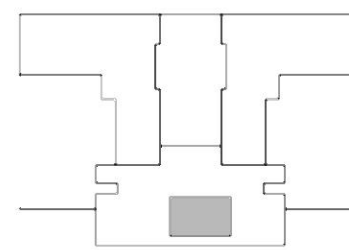

Osprey

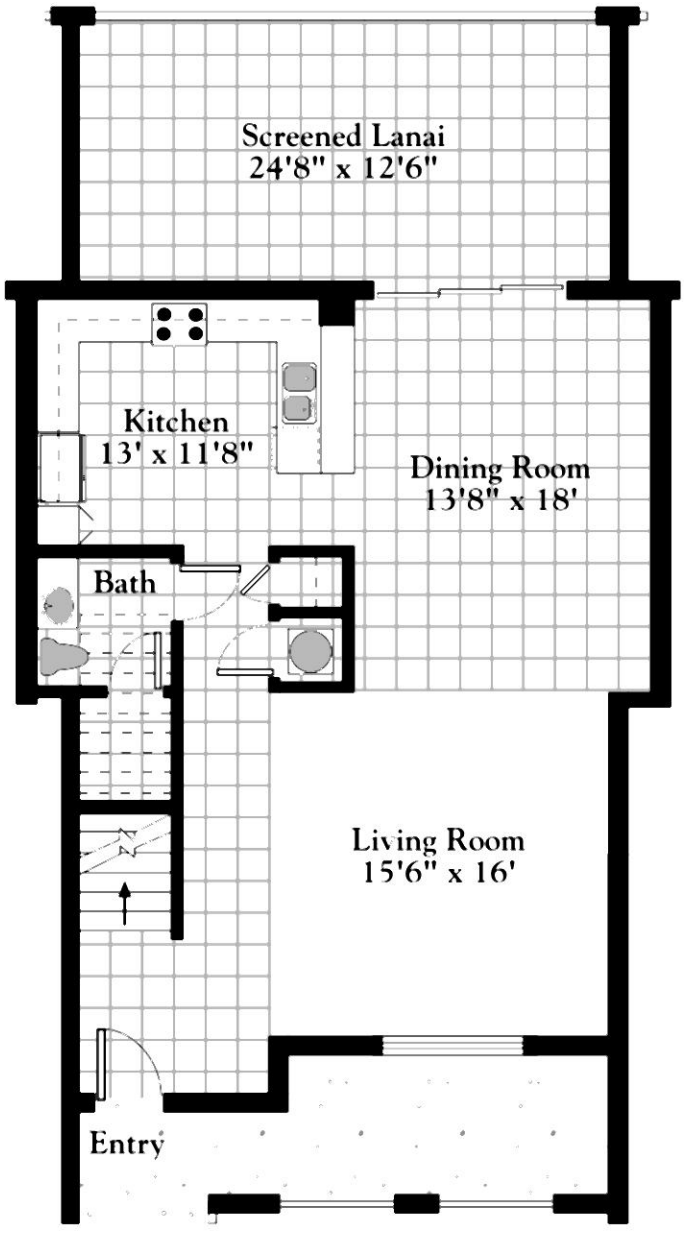

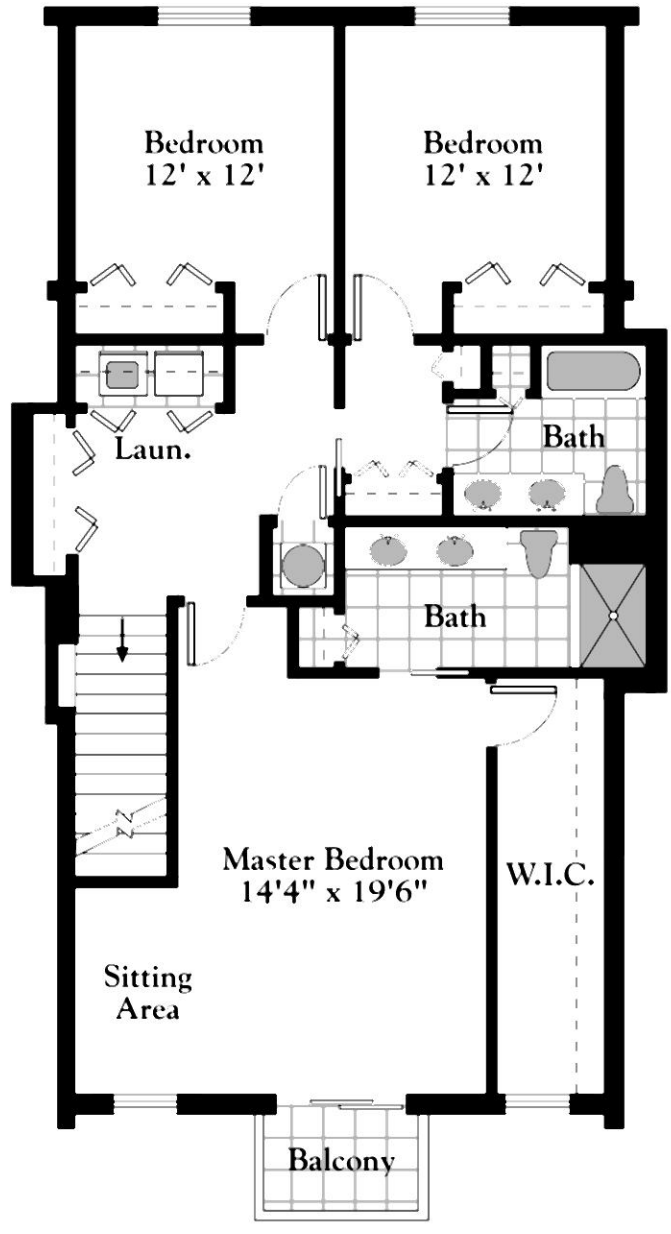

Osprey (4th floor, 5th floor, Unit 403)

A/C LIVING AREA (1st floor)	930 Sq.Ft.
A/C LIVING AREA (2nd floor)	1,261 Sq.Ft.
LANAI	293 Sq.Ft.
ENTRY	136 Sq.Ft.
STORAGE	60 Sq.Ft.
BALCONY	40 Sq.Ft.
TOTAL	2,720 Sq.Ft.

All dimensions are approximate. Information deemed reliable, but not guaranteed. Drawings are not to scale and are not necessarily to scale.

