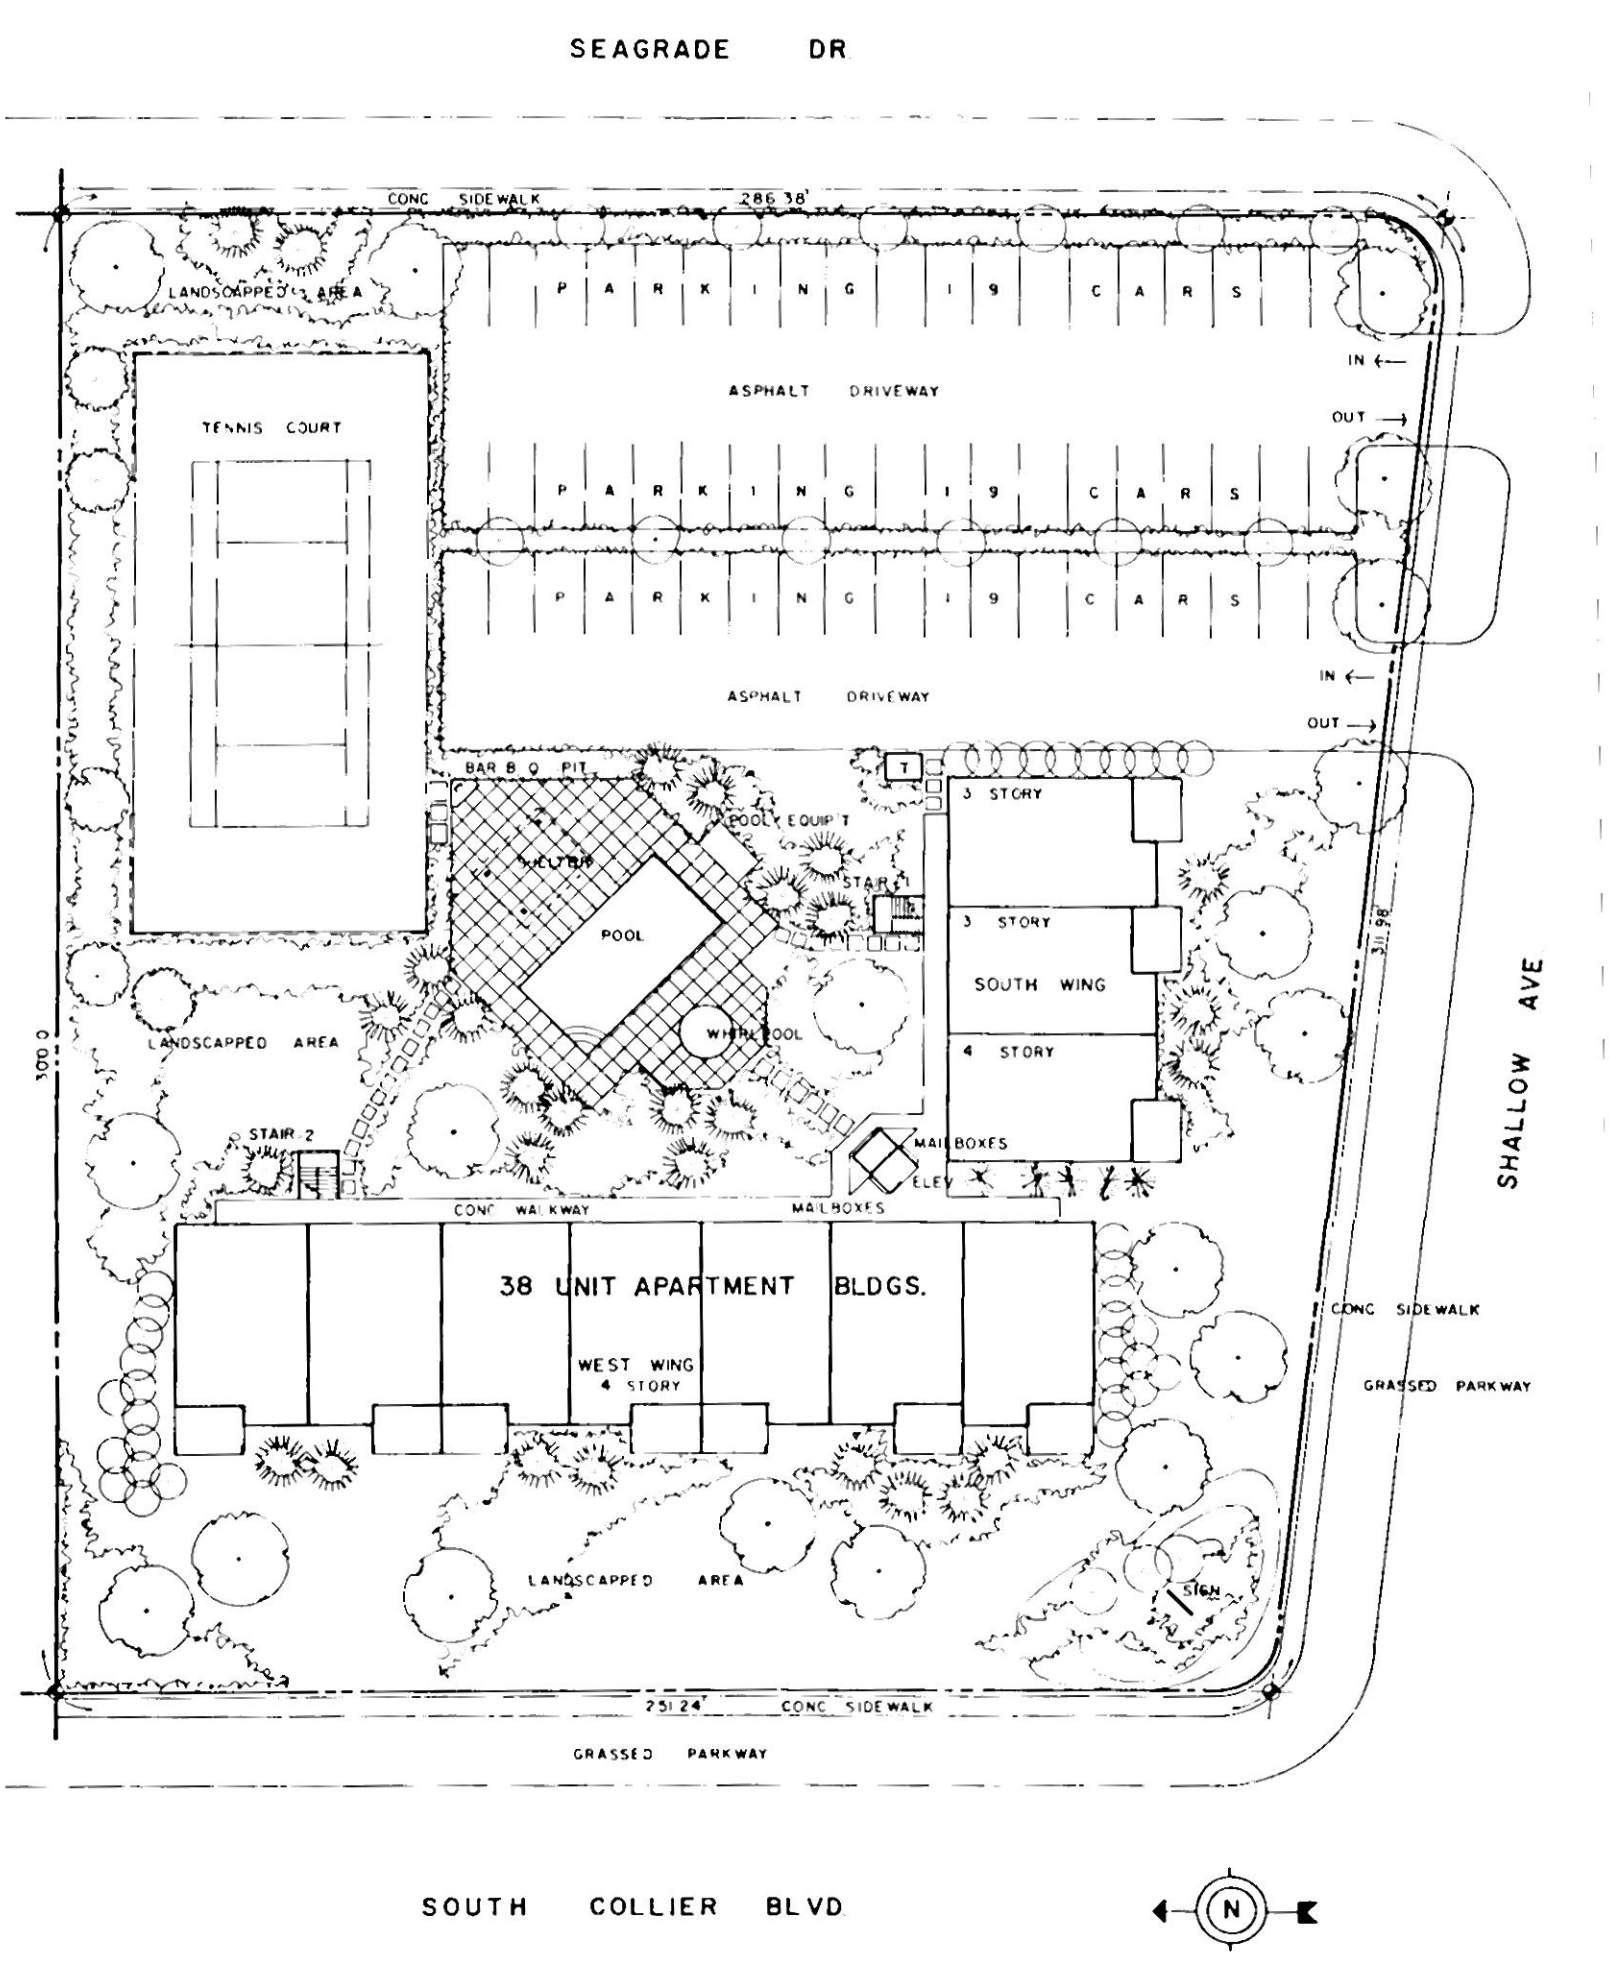
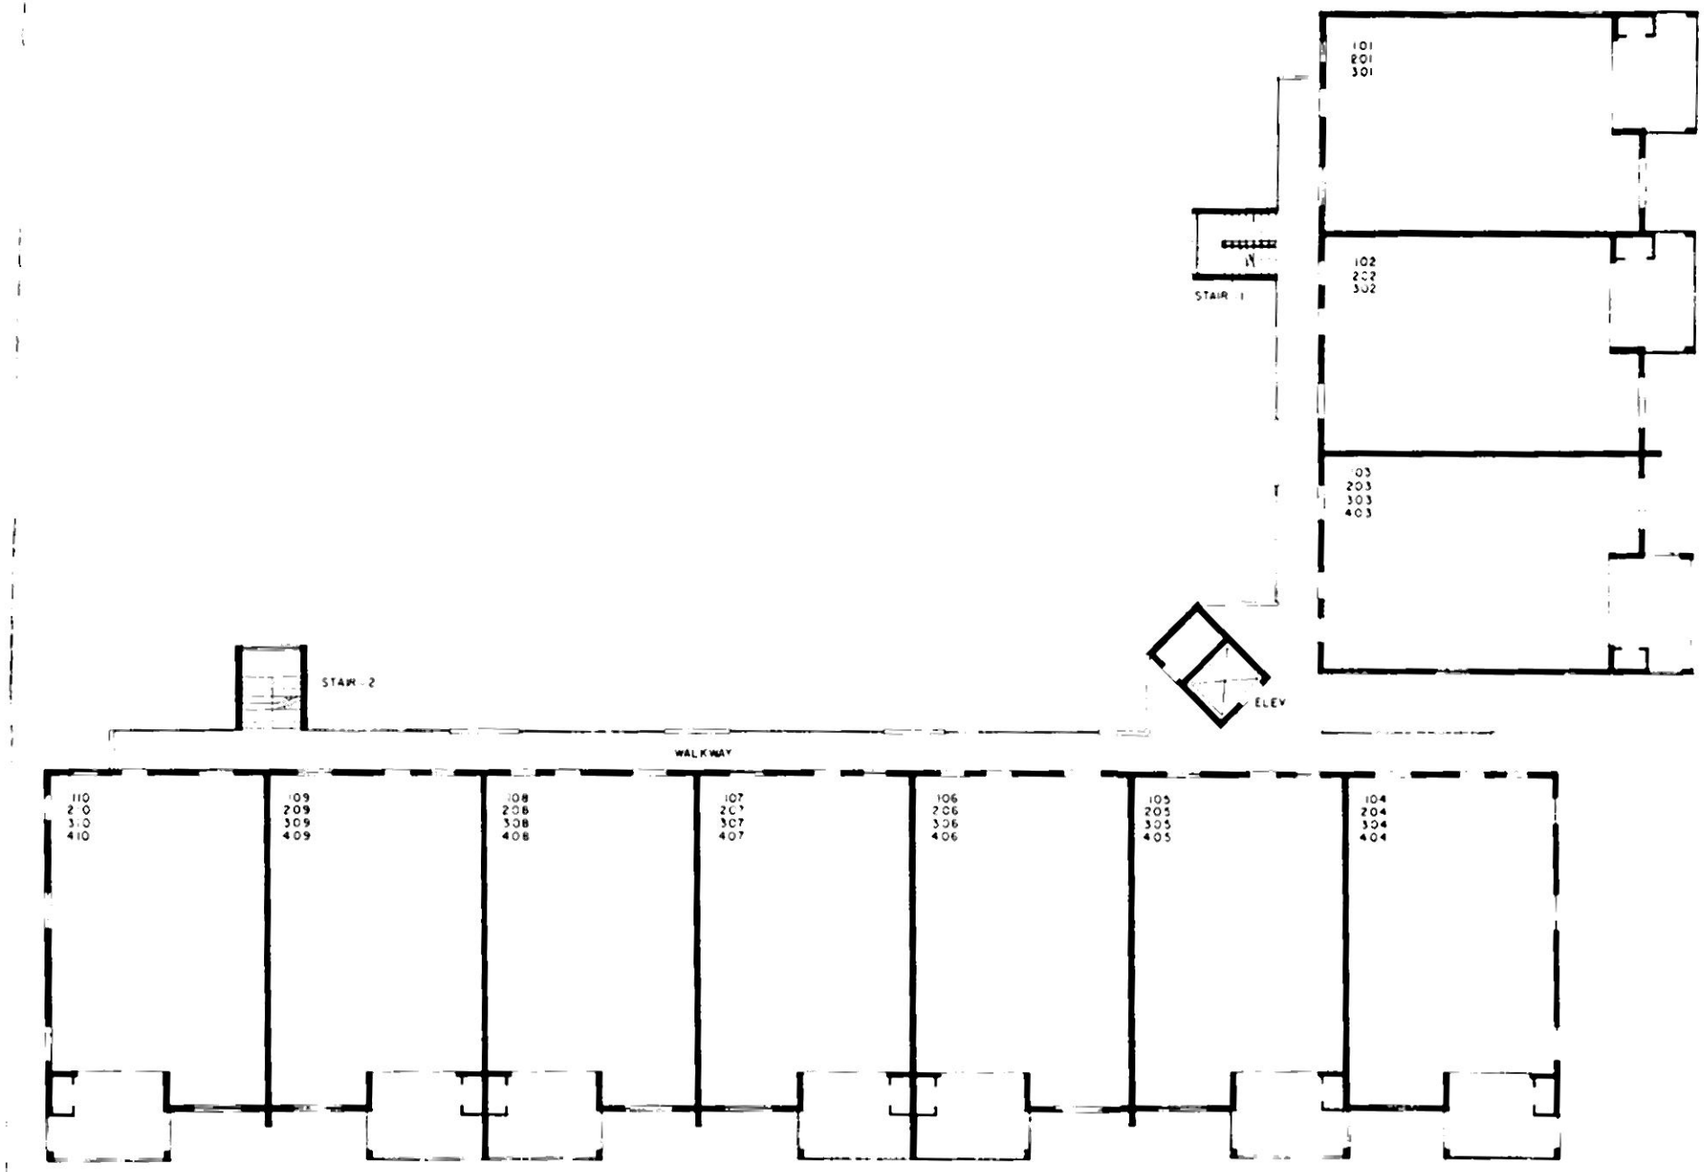
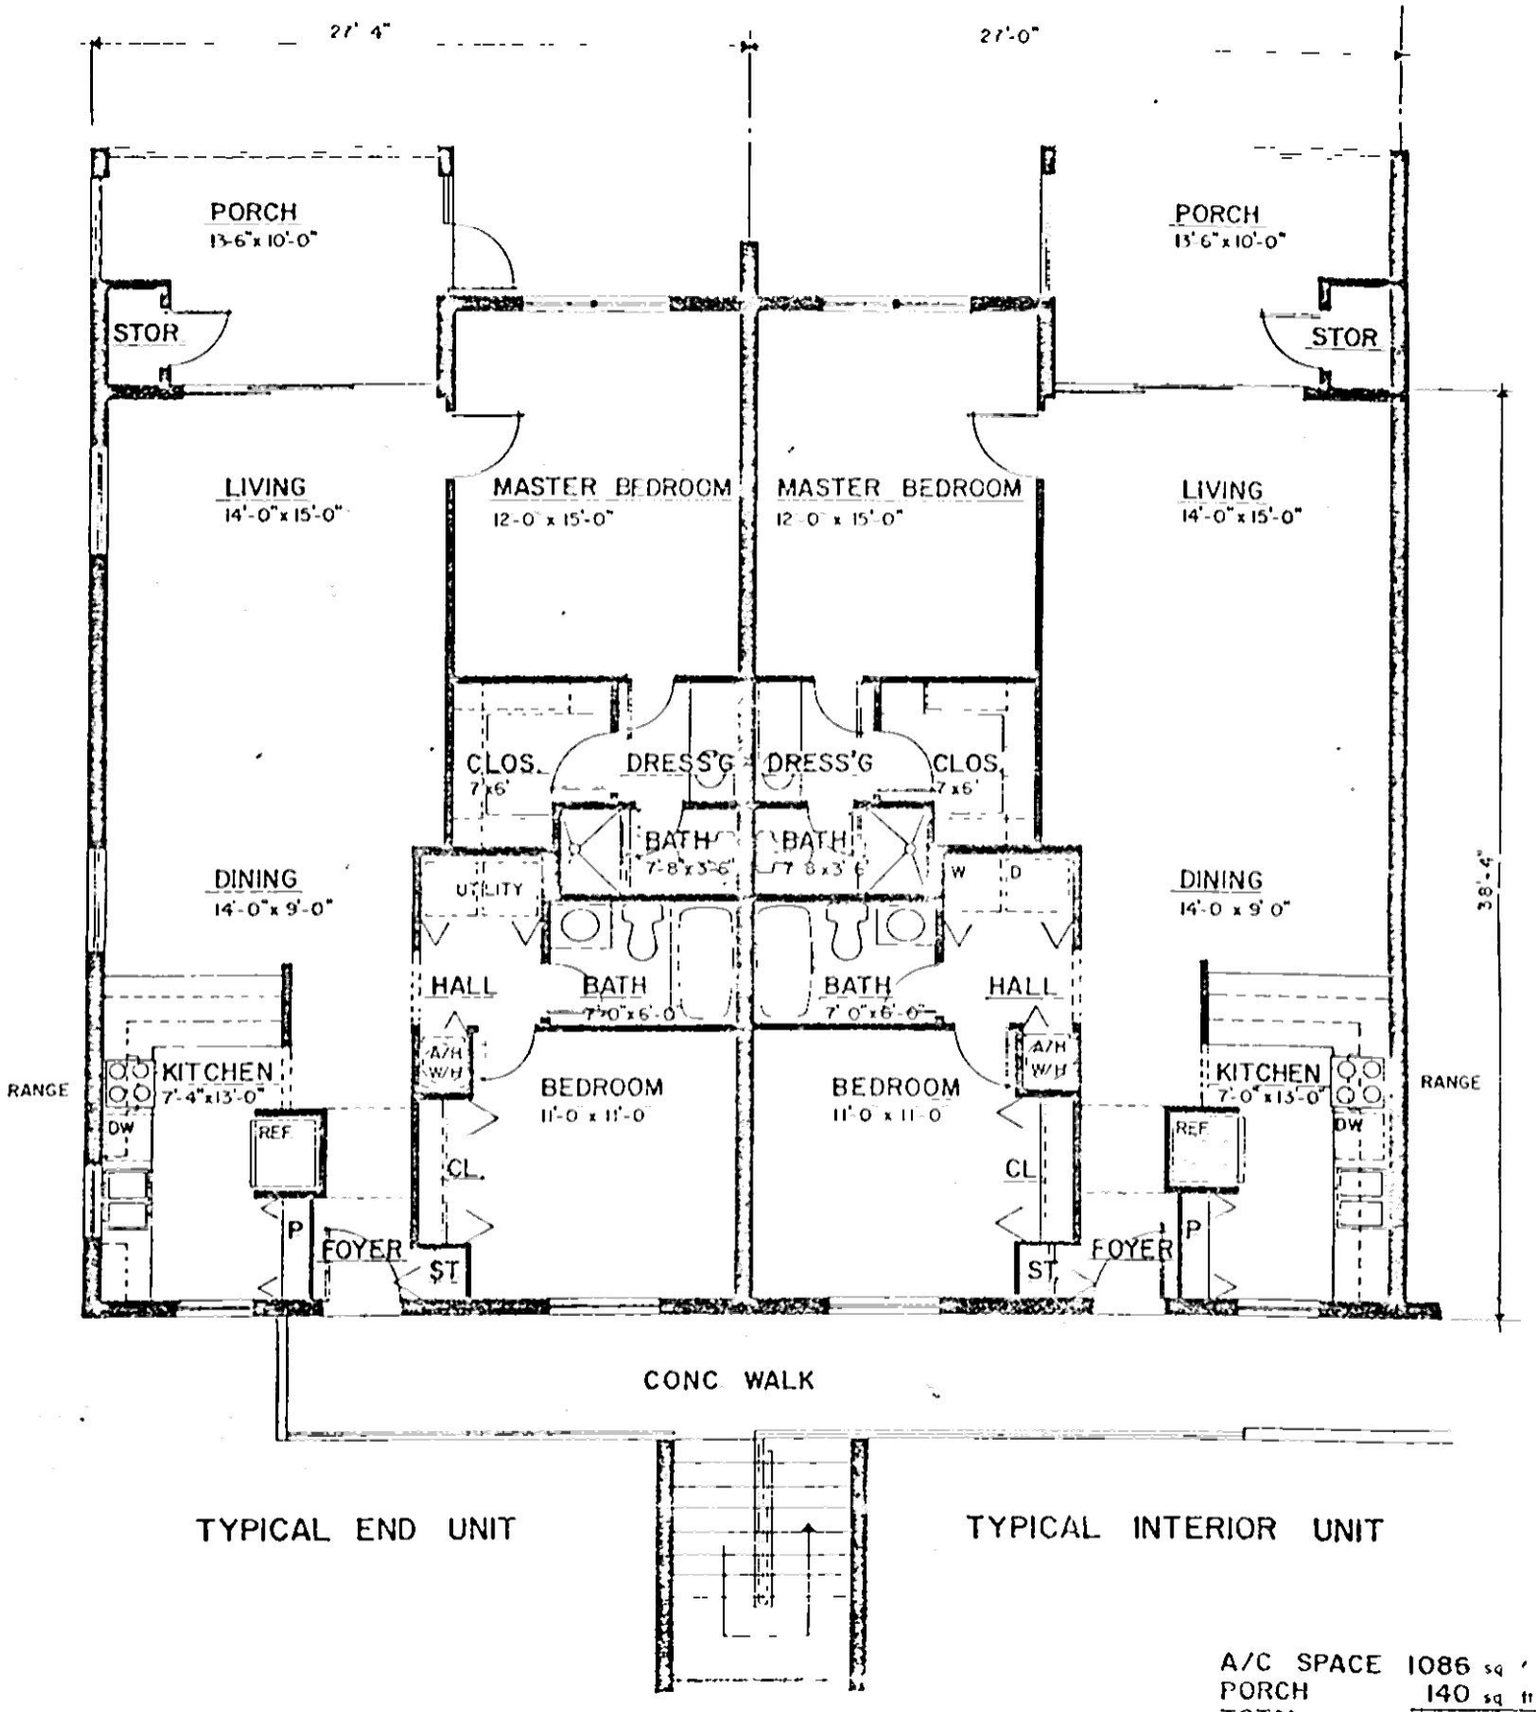

SEAGRADE DR
CONC SIDEWALK
286.38'
LANDSCAPPED AREA
P A R K I N G 19 C A R S
IN
ASPHALT DRIVEWAY
OUT
TENNIS COURT
P A R K I N G 19 C A R S
P A R K I N G 19 C A R S
IN
ASPHALT DRIVEWAY
OUT
BAR B Q PIT
T
3 STORY
POOL EQUIP'T
POOL
STAIR 1
3 STORY
SOUTH WING
311.98'
SHALLOW AVE
LANDSCAPPED AREA
WHIRLPOOL
4 STORY
STAIR 2
MAILBOXES
ELEV
CONC WALKWAY
MAILBOXES
38 UNIT APARTMENT BLDGS.
WEST WING
4 STORY
CONC SIDEWALK
GRASSED PARKWAY
LANDSCAPPED AREA
SIGN
251.24'
CONC SIDEWALK
GRASSED PARKWAY
SOUTH COLLIER BLVD
N

# SITE PLAN




TYPICAL BUILDING FLOOR PLAN




TYPICAL END UNIT

TYPICAL INTERIOR UNIT

| | |
|---|---|
| A/C SPACE | 1086 sq ft |
| PORCH | 140 sq ft |
| TOTAL | 1226 sq ft |

# TYPICAL FLOOR PLAN