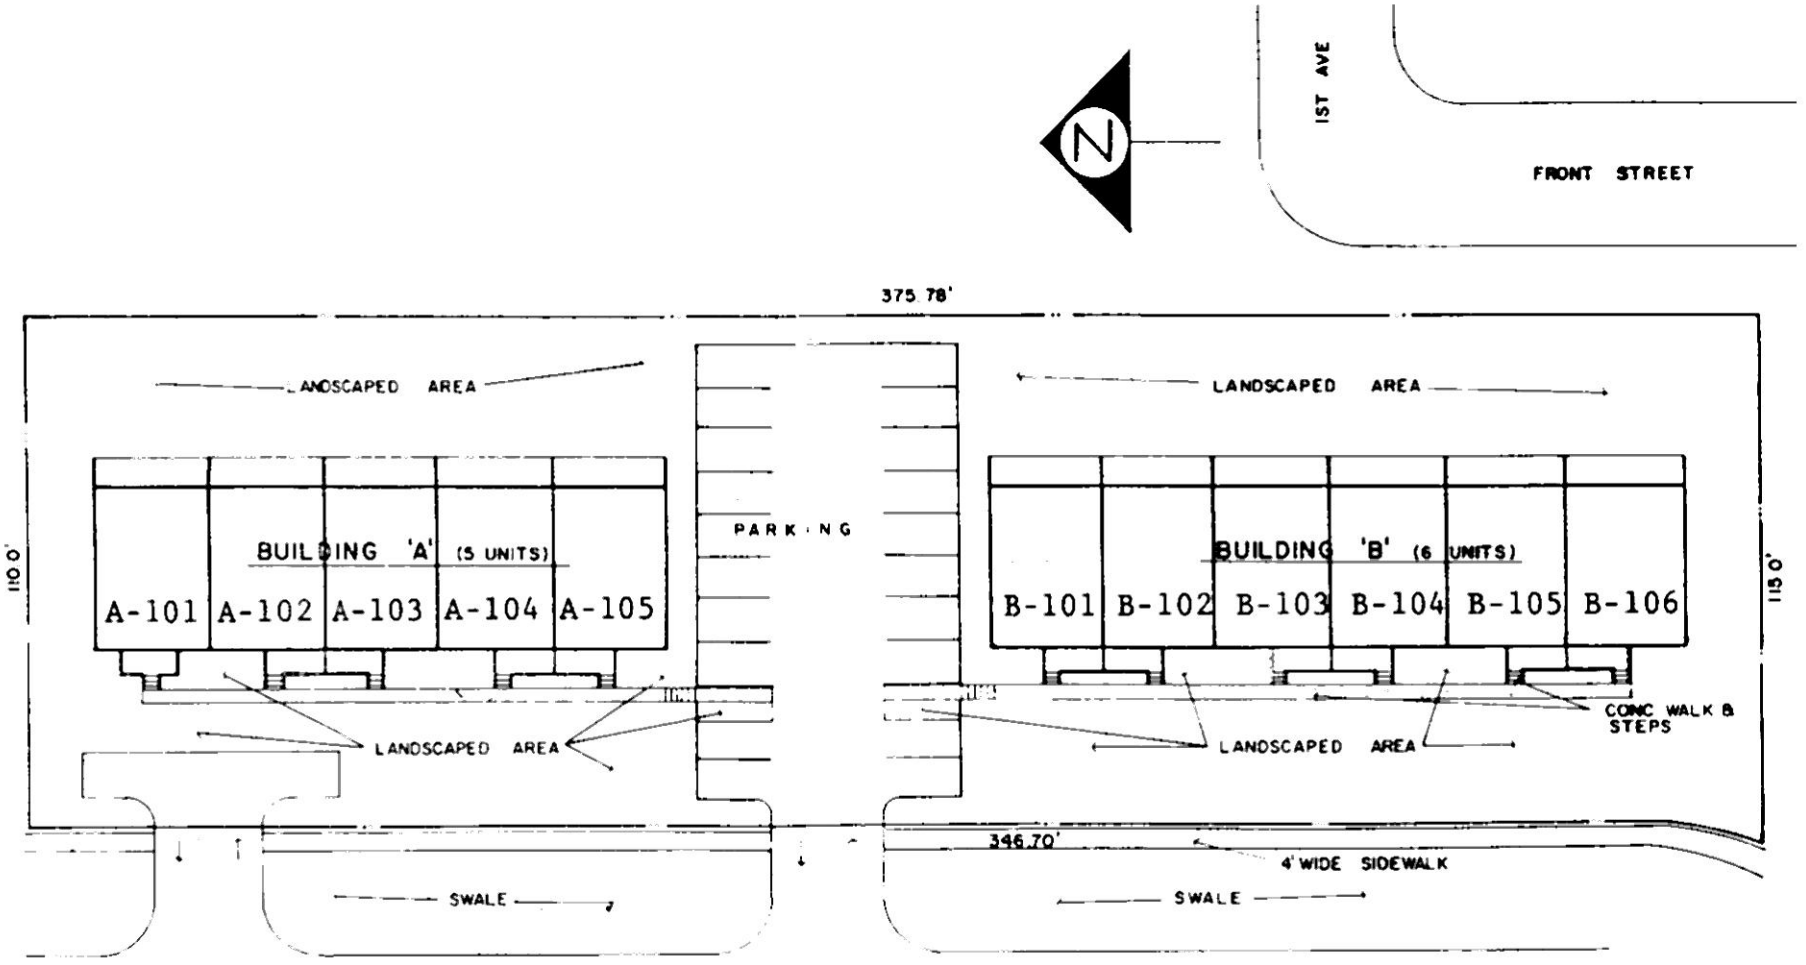
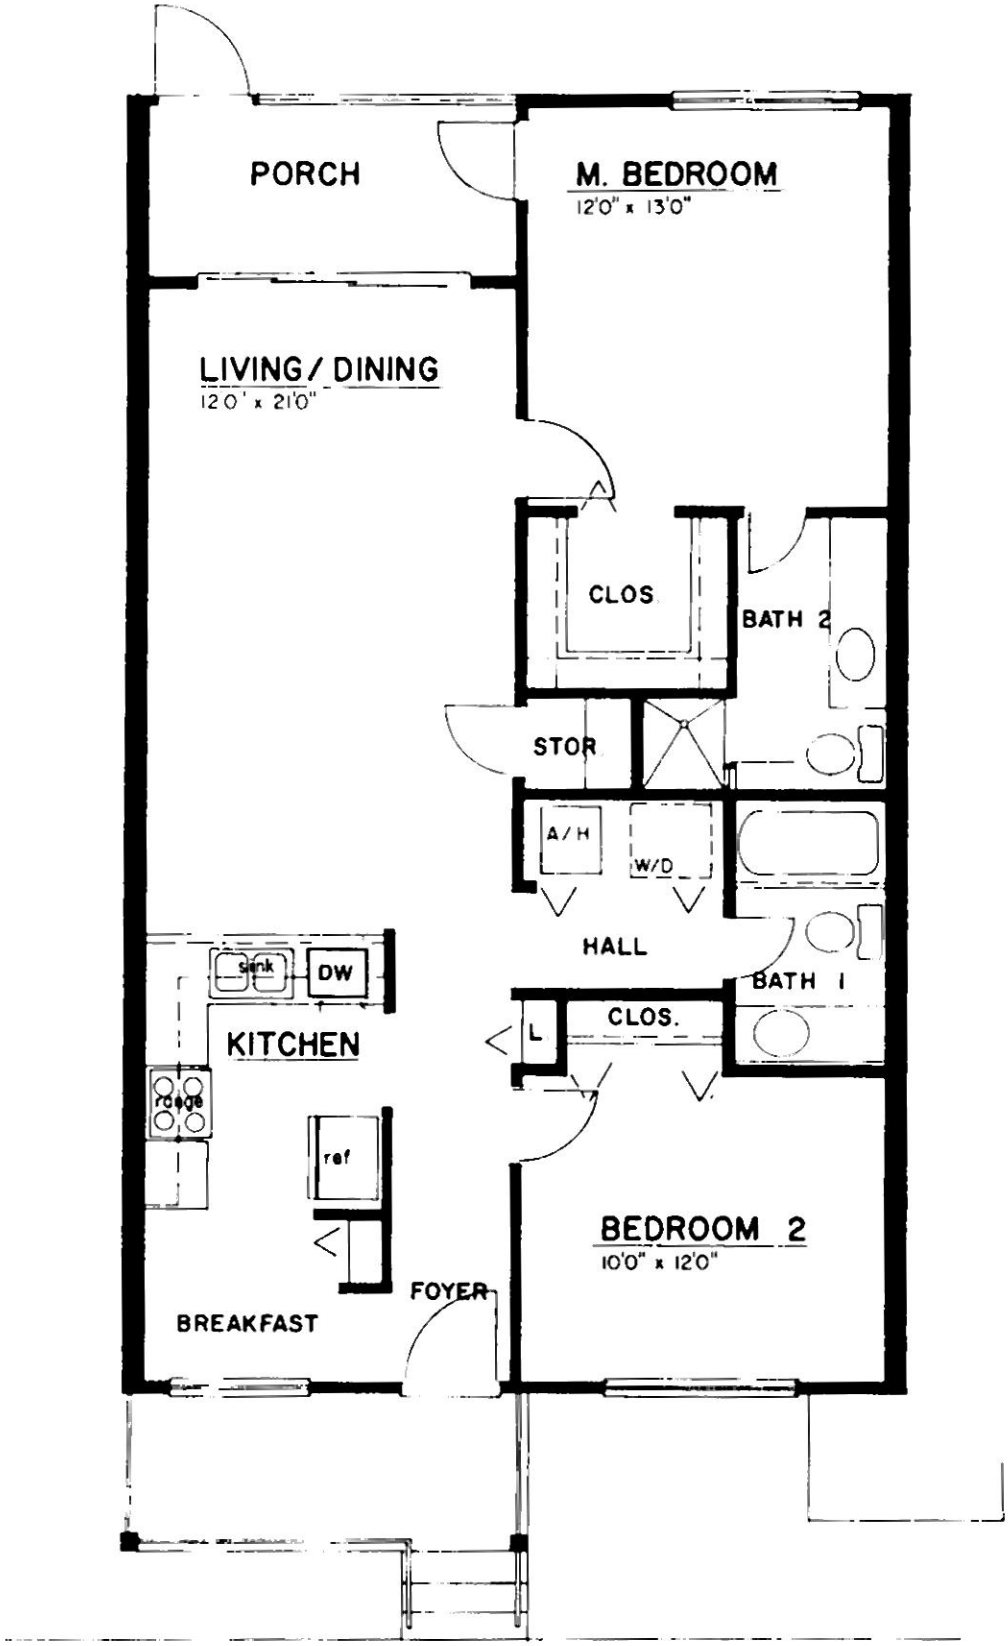
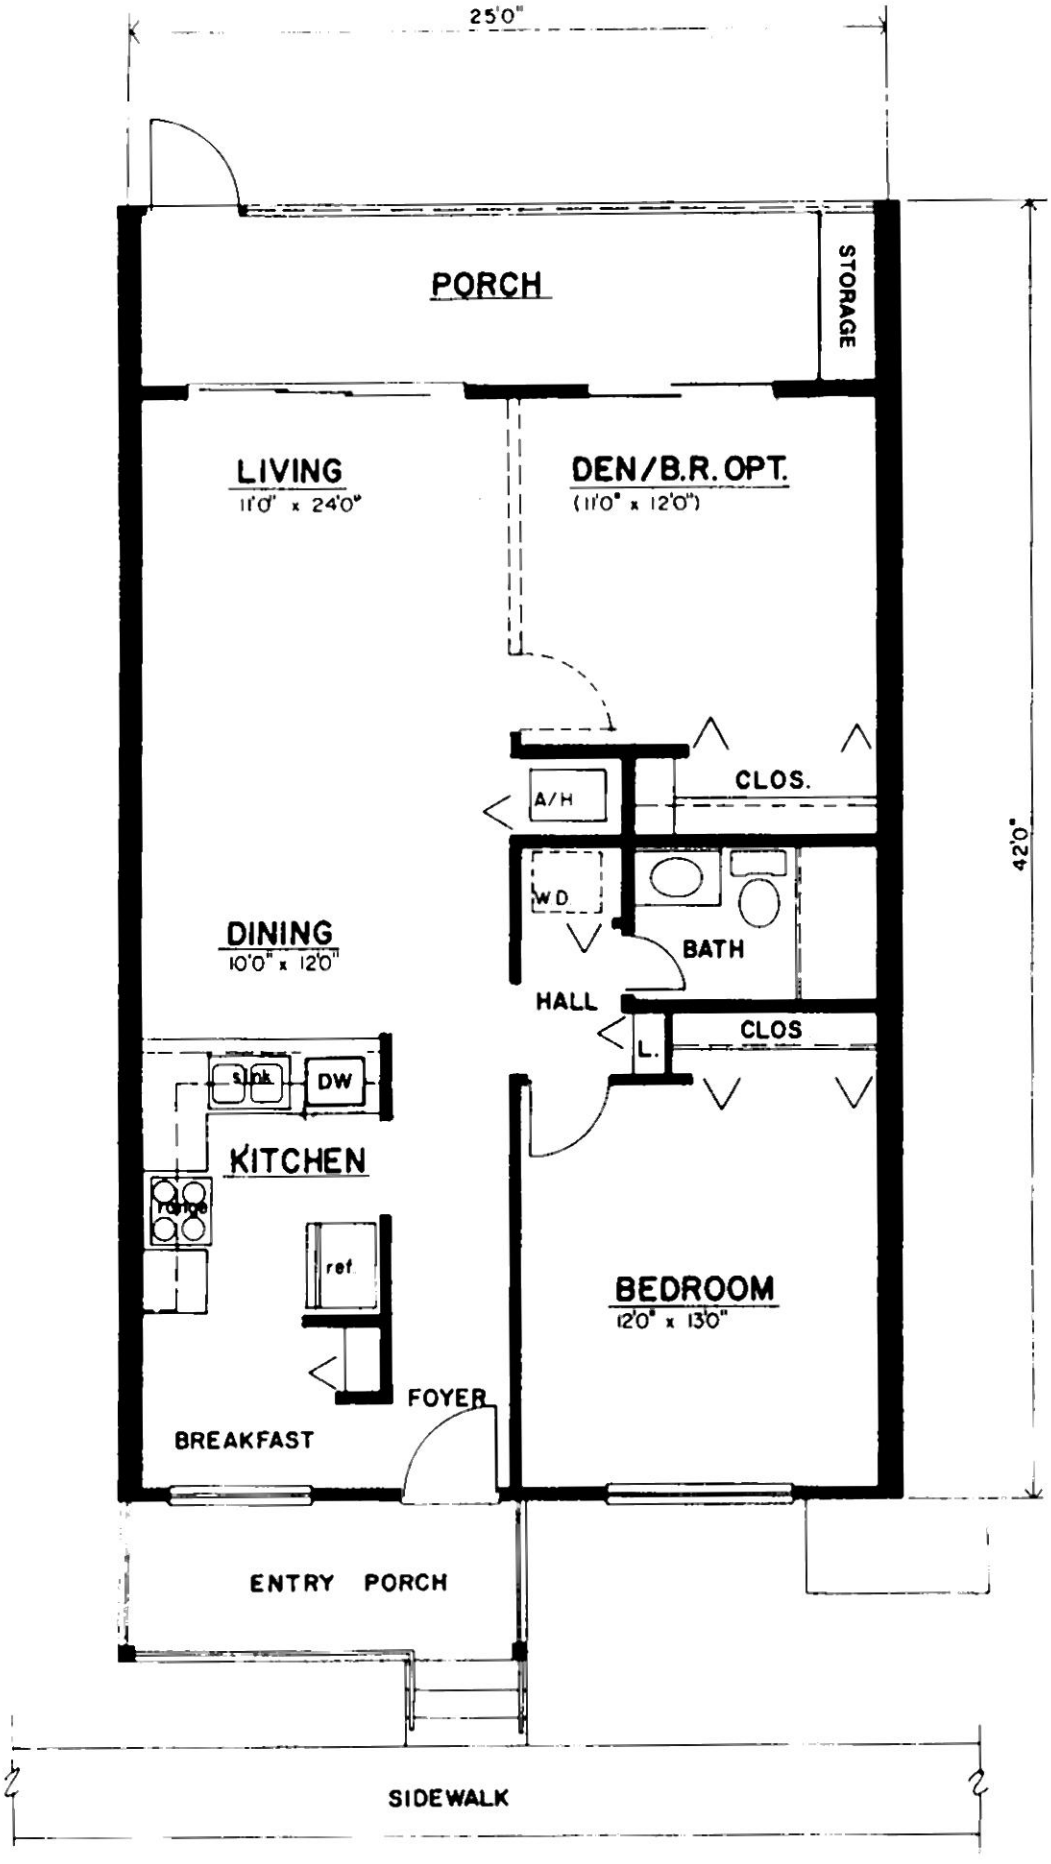

N
1ST AVE
FRONT STREET
375.78'
LANDSCAPED AREA
LANDSCAPED AREA
BUILDING 'A' (5 UNITS)
A-101
A-102
A-103
A-104
A-105
PARKING
BUILDING 'B' (6 UNITS)
B-101
B-102
B-103
B-104
B-105
B-106
110.0'
115.0'
LANDSCAPED AREA
LANDSCAPED AREA
CONC WALK & STEPS
346.70'
4' WIDE SIDEWALK
SWALE
SWALE
TALLWOOD STREET

SITE PLAN



APT. TYPE 'A'

2 BEDROOM/2 BATH 975 s.f.



APT. TYPE 'B'

1 B.R. / 1 BATH 900 s.f.